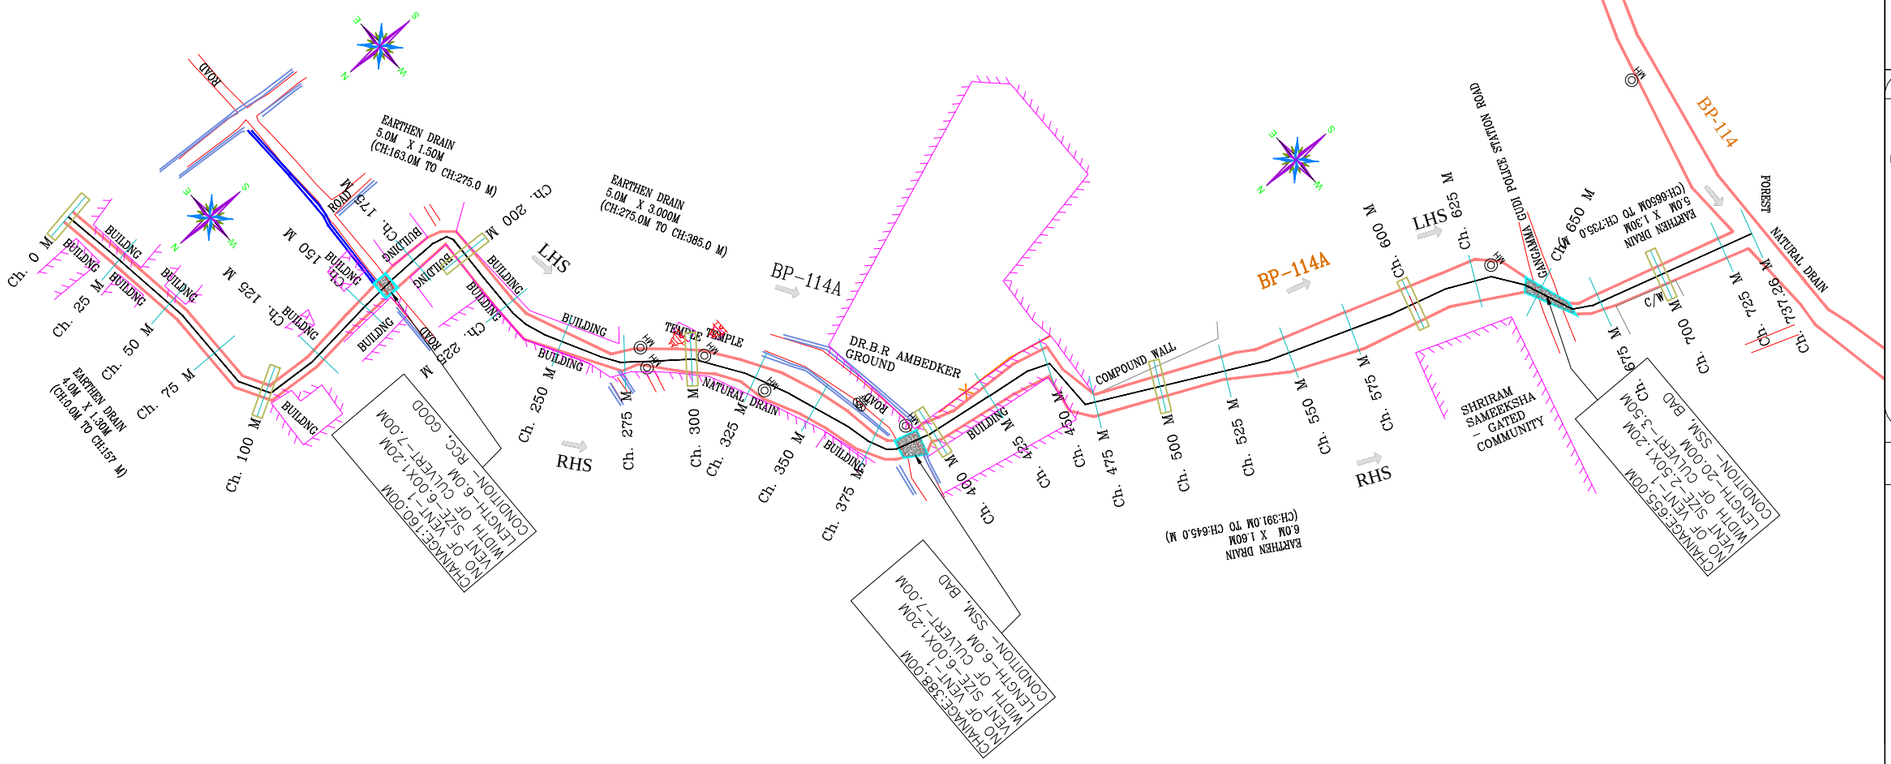

PLAN

KEY PLAN

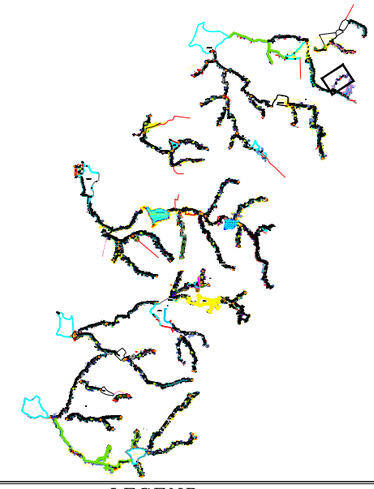

LEGEND

- TBM, GATE WALL
- ROAD, STORM WATER DRAIN, SSM/RETAINING WALL
- BUILDING, TEMPLE, MUSJID, TRANSFORMER
- HIGH TENSION LINE, ELECTRICPOLE, TREE
- MANHOLE, CULVERT, BRIDGE
- FENCE, LAKE
- SLAB COVERED DRAIN, RAILWAY LINE
- BUND, BOREWELL, WATER TANK, HANDPUMP

NOTES:–

01. ALL CHAINAGES AND LEVELS ARE IN METRE.
02. DO NOT SCALE THIS DRAWING. ONLY WRITTEN DIMENSIONS SHALL BE FOLLOWED.
03. THE LEVELS AND PROPOSED DRAIN DETAILS SHOWN ALL ARE AS PER EXISTING SITE CONDITIONS
04. ALL DETAILS INDICATED IN THE DRAWINGS ARE WITH RESPECT TO DIRECTION OF FLOW.
05. TO BE READ IN CONJUNCTION WITH RELEVANT DESIGN REPORTS AND DRAWINGS
06. GROUND LEVEL INDICATED IN THE DRAWING IS THE LOWEST LEVEL EITHER ON L.H.S/R.H.S OF THE DRAIN
07. FOR DETAILS REGARDING DRAIN WIDENING,ALIGNMENT MODIFICATION,SERVICE ROAD FORMATION ETC., RELEVENT REPORTS, STRIP PLAN & DRAWINGS TO BE REFERED.
08. FOR STRUCTURAL DETAILS FOR RCC RETAINING WALLS, OTHER STRUCTURES RELEVENT DRAWING TO BE REFERED.
09. EXPANSION JOINTS TO BE PROVIDED AT EVERY 20m.INTERVEL FOR RCC BOX DRAIN, RCC RETAINING WALL, DRAIN BED ETC.
10. PROPER CARE SHOULD BE TAKEN FOR DRAIN ADJOINING STRUCTURES, WHILE EXECUTING THE WORK.
11. DISCREPANCIES IF ANY, OWING TO SITE CONDITIONS SHALL BE BROUGHT TO THE NOTICE OF ENGINEER–IN–CHARGE BEFORE EXECUTION.
12. AFTER DESILTING,CAVITIES TO BE FILLED,ERODED STONES TO BE RESTORED,POINTING & PLASTERING TO BE PROVIDED ON BOTH SIDES AS PER THE PROPOSALS SUGGESTED IN THE REPORT

LEGENDS

- RCC DRAIN
- RCC CULVERT
- SSM CULVERT
- EARTHEN DRAIN
- SSM DRAIN
- ROAD SIDE DRAIN

BP-114-A

CLIENT:-
BRUHATH BANGALORE MAHANAGARA PALIKE

NAME OF WORK:- CONSTRUCTION AND REMODELLING OF SWD BP-114-A SINGAPURA MAIN ROAD TO JOINING BP-114 IN BYATARAYANAPURA CONSTITUENCY IN YELAHANKA ZONE.

CONSULTANT :
BVH CONSULTING ENGINEERS
"Sadashiv krupa" No.#41/2, 6th Main road, Jnanajyoti Nagar, Jnanabharati (Mallathalli), Bangalore–56
PH: 9964339888, E–Mail:–mbnk2278@yahoo.com

CONSULTANT

ASSISTANT. ENGINEER
BBMP

ASSt.EXECUTIVE ENGINEER
BBMP

EXECUTIVE ENGINEER
BBMP

CHIEF ENGINEER
SWD BBMP

SCALE :1:2500

SHEET NO: 1

NOTE :-

THIS DRAWING IS THE PROPERTY OF BVH CONSULTING ENGINEERS IT SHOULD NOT BE USED, COPIED OR REPRODUCED WITHOUT OUR WRITTEN PERMISSION.

BP-017

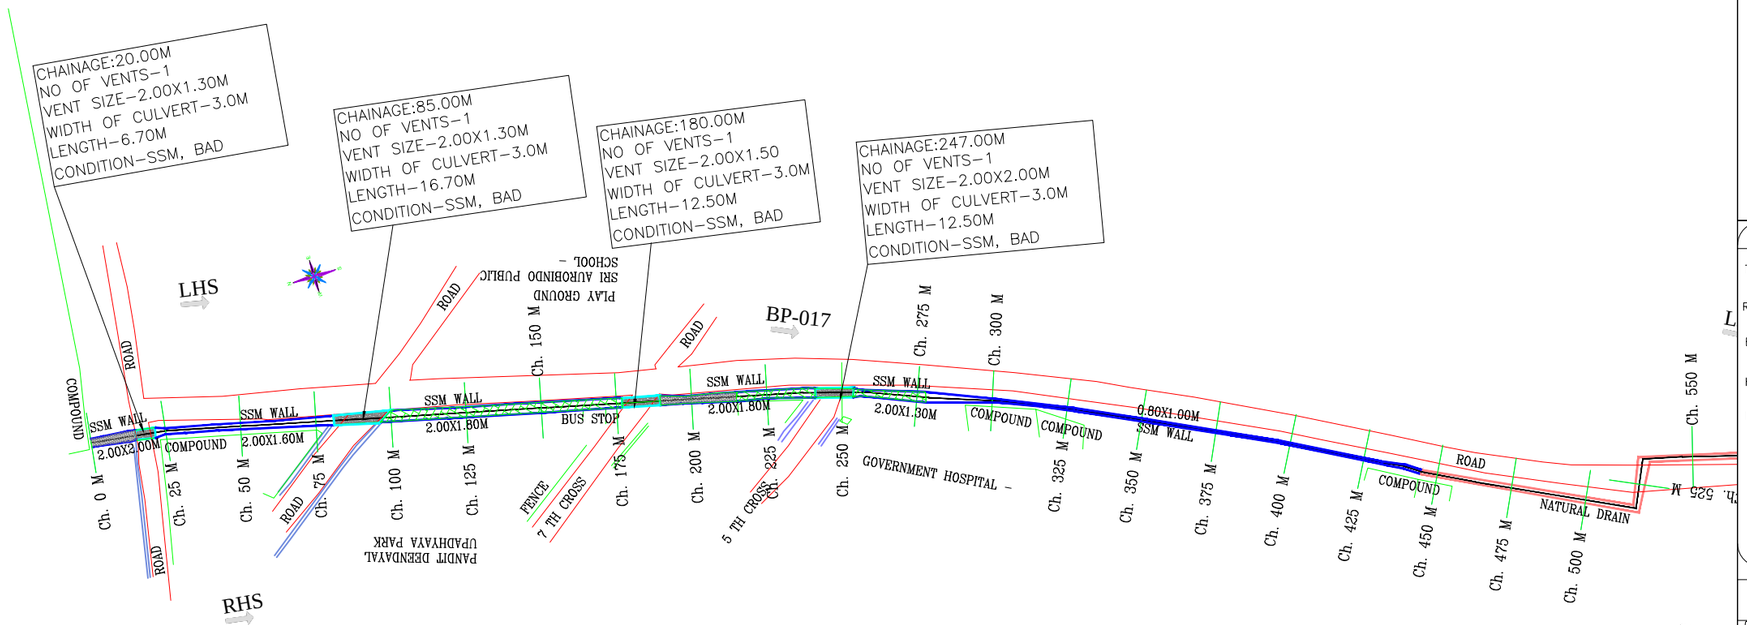

PLAN

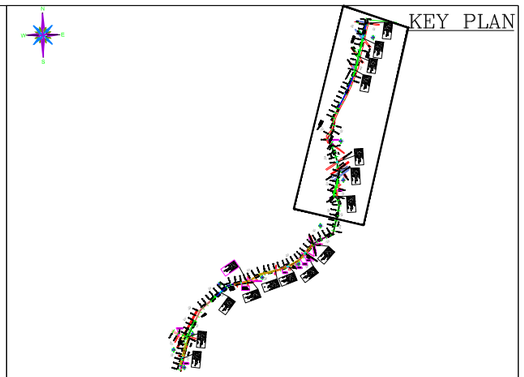

LEGEND

- TBM, GATE WALL
- ROAD, STORM WATER DRAIN, SSM/RETAINING WALL
- BUILDING, TEMPLE, MUSJID, TRANSFORMER (BUILDING)
- HIGH TENSION LINE, ELECTRICPOLE, TREE (HT LINE)
- MANHOLE, CULVERT, BRIDGE (MH, BRIDGE)
- FENCE, LAKE (LAKE)
- SLAB COVERED DRAIN, RAILWAY LINE
- BUND, BOREWELL, WATER TANK, HANDPUMP (BUND, BW)

NOTES:-

01. ALL CHAINAGES AND LEVELS ARE IN METRE.
02. DO NOT SCALE THIS DRAWING. ONLY WRITTEN DIMENSIONS SHALL BE FOLLOWED.
03. THE LEVELS AND PROPOSED DRAIN DETAILS SHOWN ALL ARE AS PER EXISTING SITE CONDITIONS
04. ALL DETAILS INDICATED IN THE DRAWINGS ARE WITH RESPECT TO DIRECTION OF FLOW.
05. TO BE READ IN CONJUNCTION WITH RELEVANT DESIGN REPORTS AND DRAWINGS
06. GROUND LEVEL INDICATED IN THE DRAWING IS THE LOWEST LEVEL EITHER ON L.H.S/R.H.S OF THE DRAIN
07. FOR DETAILS REGARDING DRAIN WIDENING,ALIGNMENT MODIFICATION,SERVICE ROAD FORMATION ETC., RELEVENT REPORTS, STRIP PLAN & DRAWINGS TO BE REFERED.
08. FOR STRUCTURAL DETAILS FOR RCC RETAINING WALLS, OTHER STRUCTURES RELEVENT DRAWING TO BE REFERED.
09. EXPANSION JOINTS TO BE PROVIDED AT EVERY 20m.INTERVEL FOR RCC BOX DRAIN, RCC RETAINING WALL, DRAIN BED ETC.
10. PROPER CARE SHOULD BE TAKEN FOR DRAIN ADJOINING STRUCTURES, WHILE EXECUTING THE WORK.
11. DISCREPANCIES IF ANY, OWING TO SITE CONDITIONS SHALL BE BROUGHT TO THE NOTICE OF ENGINEER-IN-CHARGE BEFORE EXECUTION.
12. AFTER DESILTING,CAVITIES TO BE FILLED,ERODED STONES TO BE RESTORED,POINTING & PLASTERING TO BE PROVIDED ON BOTH SIDES AS PER THE PROPOSALS SUGGESTED IN THE REPORT

LEGENDS

- RCC DRAIN
- CULVERT
- EARTHEN DRAIN
- SSM DRAIN
- ROAD SIDE DRAIN

CLIENT:-
BRUHATH BENGALURU MAHANAGARA PALIKE

NAME OF WORK:- CONSTRUCTION AND REMODELLING OF SWD BP-017 GOVERNMENT HOSPITAL KODIGEHALLI VILLAGE TO RAJIV GANDHI NAGAR IN BYATARAYANAPURA CONSTITUENCY IN YELAHANKA ZONE.

CONSULTANT :
BVH CONSULTING ENGINEERS
#41/2, 6TH MAIN ROAD, JNANAJYOTHI NAGARA, JNANA BHARATHI, BANGALORE – 560 056
PH: 9964339888, TELE PHONE: (080) 23241948,
E-mail: mbnk2278@yahoo.com

CONSULTANT	ASSISTANT. ENGINEER SWD YELAHANKA ZONE BBMP	ASSt.EXECUTIVE ENGINEER SWD YELAHANKA ZONE BBMP	EXECUTIVE ENGINEER SWD YELAHANKA ZONE BBMP	CHIEF ENGINEER SWD BBMP

PRINT SCALE:1:2000

SHEET NO: 1

NOTE :-

THIS DRAWING IS THE PROPERTY OF BVH CONSULTING ENGINEERS PVT LTD IT SHOULD NOT BE USED, COPIED OR REPRODUCED WITHOUT OUR WRITTEN PERMISSION.

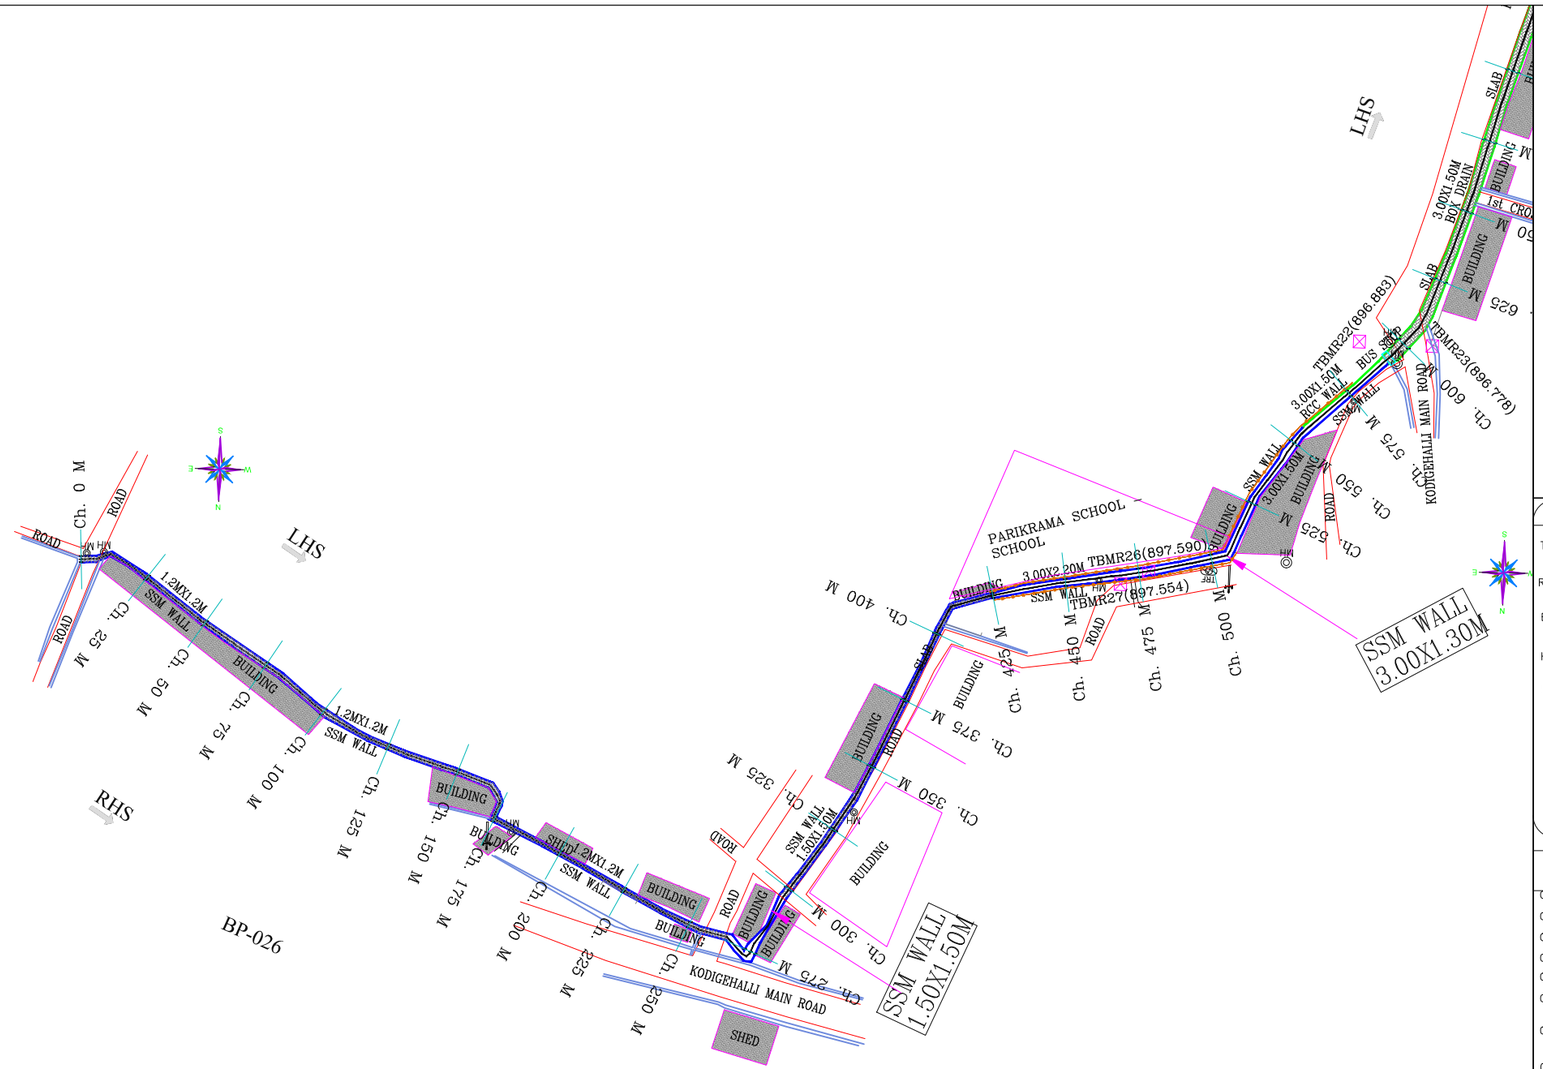

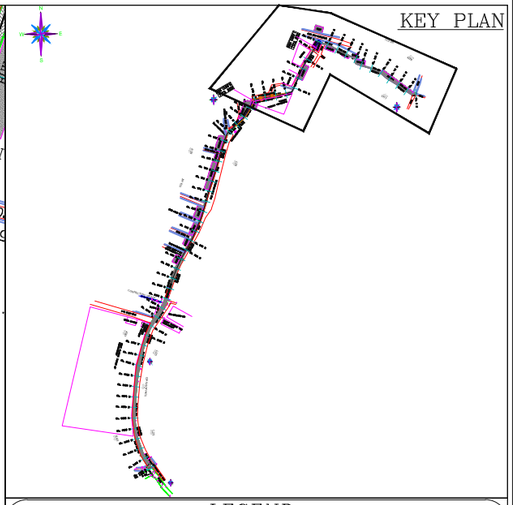

LEGEND

- TBM, GATE WALL
- ROAD, STORM WATER DRAIN, SSM/RETAINING WALL
- BUILDING, TEMPLE, MUSJID, TRANSFORMER
- HIGH TENSION LINE, ELECTRICPOLE, TREE
- MANHOLE, CULVERT, BRIDGE
- FENCE, LAKE
- SLAB COVERED DRAIN, RAILWAY LINE
- BUND, BOREWELL, WATER TANK, HANDPUMP

NOTES:–

01. ALL CHAINAGES AND LEVELS ARE IN METRE.
02. DO NOT SCALE THIS DRAWING. ONLY WRITTEN DIMENSIONS SHALL BE FOLLOWED.
03. THE LEVELS AND PROPOSED DRAIN DETAILS SHOWN ALL ARE AS PER EXISTING SITE CONDITIONS
04. ALL DETAILS INDICATED IN THE DRAWINGS ARE WITH RESPECT TO DIRECTION OF FLOW.
05. TO BE READ IN CONJUNCTION WITH RELEVANT DESIGN REPORTS AND DRAWINGS
06. GROUND LEVEL INDICATED IN THE DRAWING IS THE LOWEST LEVEL EITHER ON L.H.S/R.H.S OF THE DRAIN
07. FOR DETAILS REGARDING DRAIN WIDENING,ALIGNMENT MODIFICATION,SERVICE ROAD FORMATION ETC., RELEVENT REPORTS, STRIP PLAN & DRAWINGS TO BE REFERED.
08. FOR STRUCTURAL DETAILS FOR RCC RETAINING WALLS, OTHER STRUCTURES RELEVENT DRAWING TO BE REFERED.
09. EXPANSION JOINTS TO BE PROVIDED AT EVERY 20m.INTERVEL FOR RCC BOX DRAIN, RCC RETAINING WALL, DRAIN BED ETC.
10. PROPER CARE SHOULD BE TAKEN FOR DRAIN ADJOINING STRUCTURES, WHILE EXECUTING THE WORK.
11. DISCREPANCIES IF ANY, OWING TO SITE CONDITIONS SHALL BE BROUGHT TO THE NOTICE OF ENGINEER–IN–CHARGE BEFORE EXECUTION.
12. AFTER DESILTING,CAVITIES TO BE FILLED,ERODED STONES TO BE RESTORED,POINTING & PLASTERING TO BE PROVIDED ON BOTH SIDES AS PER THE PROPOSALS SUGGESTED IN THE REPORT

LEGENDS

- RCC DRAIN
- CULVERT
- EARTHEN DRAIN
- SSM DRAIN
- ROAD SIDE DRAIN

CLIENT:-
BRUHATH BENGALURU MAHANAGARA PALIKE

BP-026

NAME OF WORK:-Name of Work:-Construction and Remodelling of SWD BP-026 Kodigehalli main road to Kote Sri Muthuraya Swamy Temple,Sahakar Nagar in Byatarayanapura Constituency in Yelahanka Zone

CONSULTANT :
BVH CONSULTING ENGINEERS
#41/2, 6TH MAIN ROAD, JNANAJYOTHI NAGARA, JNANA BHARATHI, BANGALORE – 560 056
PH: 9964339888, TELE PHONE: (080) 23241948,
E–mail: mbnk2278@yahoo.com

CONSULTANT

ASSTANT. ENGINEER
SWD YELAHANKA ZONE
BBMP

ASSt.EXECUTIVE ENGINEER
SWD YELAHANKA ZONE
BBMP

EXECUTIVE ENGINEER
SWD YELAHANKA ZONE
BBMP

CHIEF ENGINEER
SWD BBMP

PRINT SCALE:1:2000

SHEET NO: 1

NOTE :-

THIS DRAWING IS THE PROPERTY OF
BVH CONSULTING ENGINEERS PVT LTD
IT SHOULD NOT BE USED, COPIED OR REPRODUCED
WITHOUT OUR WRITTEN PERMISSION.

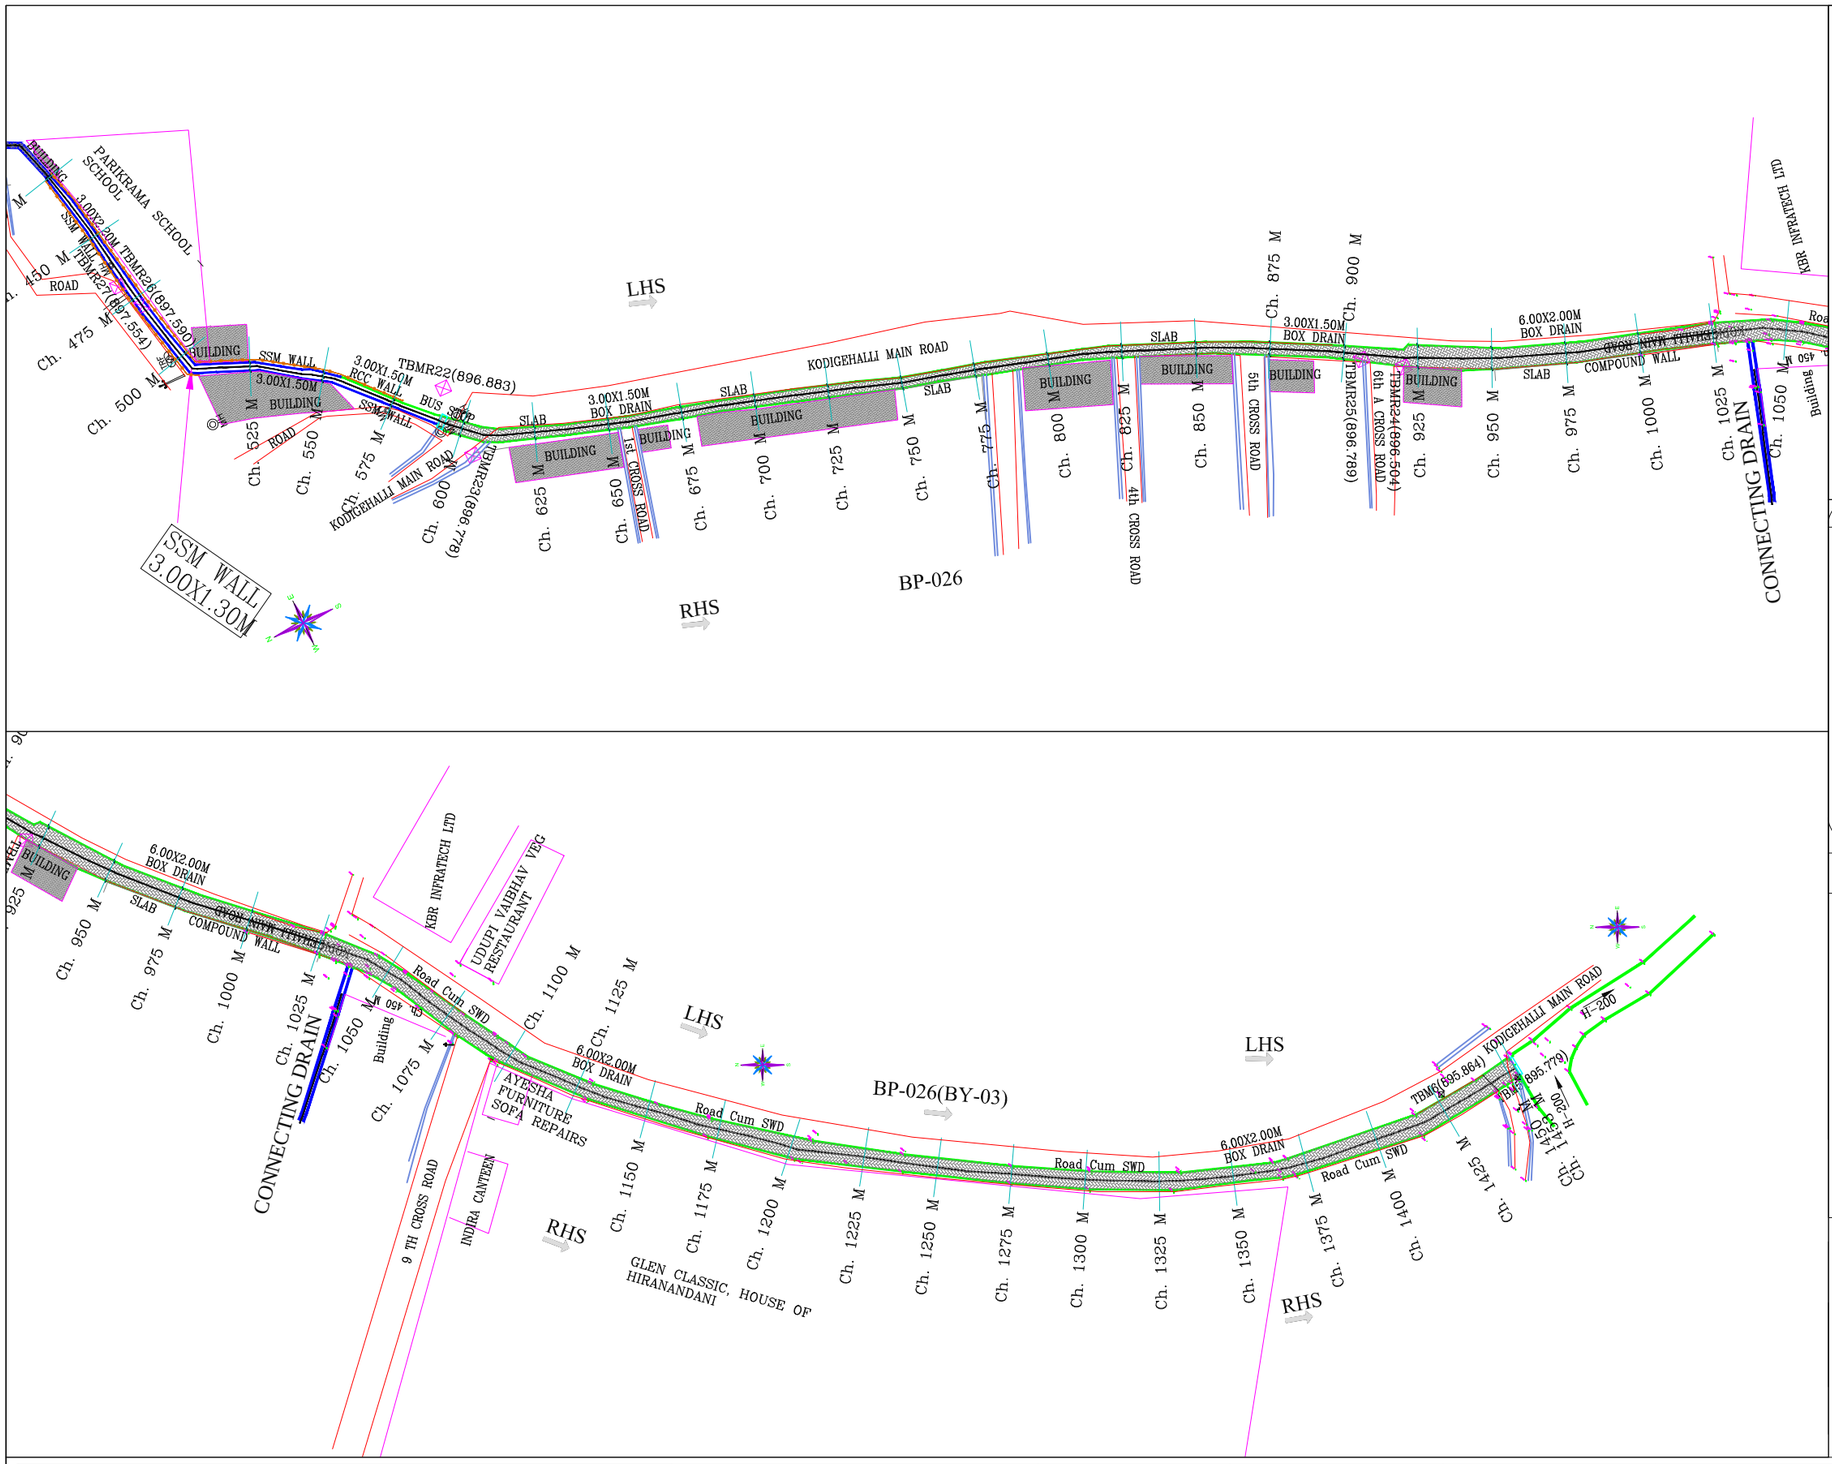

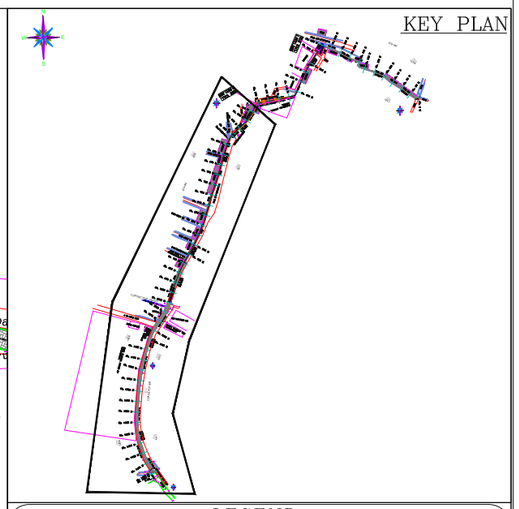

LEGEND

- TBM, GATE WALL
- ROAD, STORM WATER DRAIN, SSM/RETAINING WALL
- BUILDING, TEMPLE, MUSJID, TRANSFORMER
- HIGH TENSION LINE, ELECTRICPOLE, TREE
- MANHOLE, CULVERT, BRIDGE
- FENCE, LAKE
- SLAB COVERED DRAIN, RAILWAY LINE
- BUND, BOREWELL, WATER TANK, HANDPUMP

NOTES:–

01. ALL CHAINAGES AND LEVELS ARE IN METRE.
02. DO NOT SCALE THIS DRAWING. ONLY WRITTEN DIMENSIONS SHALL BE FOLLOWED.
03. THE LEVELS AND PROPOSED DRAIN DETAILS SHOWN ALL ARE AS PER EXISTING SITE CONDITIONS
04. ALL DETAILS INDICATED IN THE DRAWINGS ARE WITH RESPECT TO DIRECTION OF FLOW.
05. TO BE READ IN CONJUNCTION WITH RELEVANT DESIGN REPORTS AND DRAWINGS
06. GROUND LEVEL INDICATED IN THE DRAWING IS THE LOWEST LEVEL EITHER ON L.H.S/R.H.S OF THE DRAIN
07. FOR DETAILS REGARDING DRAIN WIDENING,ALIGNMENT MODIFICATION,SERVICE ROAD FORMATION ETC., RELEVENT REPORTS, STRIP PLAN & DRAWINGS TO BE REFERED.
08. FOR STRUCTURAL DETAILS FOR RCC RETAINING WALLS, OTHER STRUCTURES RELEVENT DRAWING TO BE REFERED.
09. EXPANSION JOINTS TO BE PROVIDED AT EVERY 20m.INTERVEL FOR RCC BOX DRAIN, RCC RETAINING WALL, DRAIN BED ETC.
10. PROPER CARE SHOULD BE TAKEN FOR DRAIN ADJOINING STRUCTURES, WHILE EXECUTING THE WORK.
11. DISCREPANCIES IF ANY, OWING TO SITE CONDITIONS SHALL BE BROUGHT TO THE NOTICE OF ENGINEER–IN–CHARGE BEFORE EXECUTION.
12. AFTER DESILTING,CAVITIES TO BE FILLED,ERODED STONES TO BE RESTORED,POINTING & PLASTERING TO BE PROVIDED ON BOTH SIDES AS PER THE PROPOSALS SUGGESTED IN THE REPORT

LEGENDS

- RCC DRAIN
- CULVERT
- EARTHEN DRAIN
- SSM DRAIN
- ROAD SIDE DRAIN

CLIENT:-
BRUHATH BENGALURU MAHANAGARA PALIKE

BP-026

NAME OF WORK:-Name of Work:-Construction and Remodelling of SWD BP-026 Kodigehalli main road to Kote Sri Muthuraya Swamy Temple,Sahakar Nagar in Byatarayanapura Constituency in Yelahanka Zone

CONSULTANT :
BVH CONSULTING ENGINEERS
#41/2, 6TH MAIN ROAD, JNANAJYOTHI NAGARA, JNANA BHARATHI, BANGALORE – 560 056
PH: 9964339888, TELE PHONE: (080) 23241948,
E–mail: mbnk2278@yahoo.com

CONSULTANT

ASSISTANT. ENGINEER
SWD YELAHANKA ZONE
BBMP

ASSt.EXECUTIVE ENGINEER
SWD YELAHANKA ZONE
BBMP

EXECUTIVE ENGINEER
SWD YELAHANKA ZONE
BBMP

CHIEF ENGINEER
SWD BBMP

PRINT SCALE:1:2000

SHEET NO: 2

NOTE :-

THIS DRAWING IS THE PROPERTY OF BVH CONSULTING ENGINEERS PVT LTD IT SHOULD NOT BE USED, COPIED OR REPRODUCED WITHOUT OUR WRITTEN PERMISSION.

SCALE- 1:1000

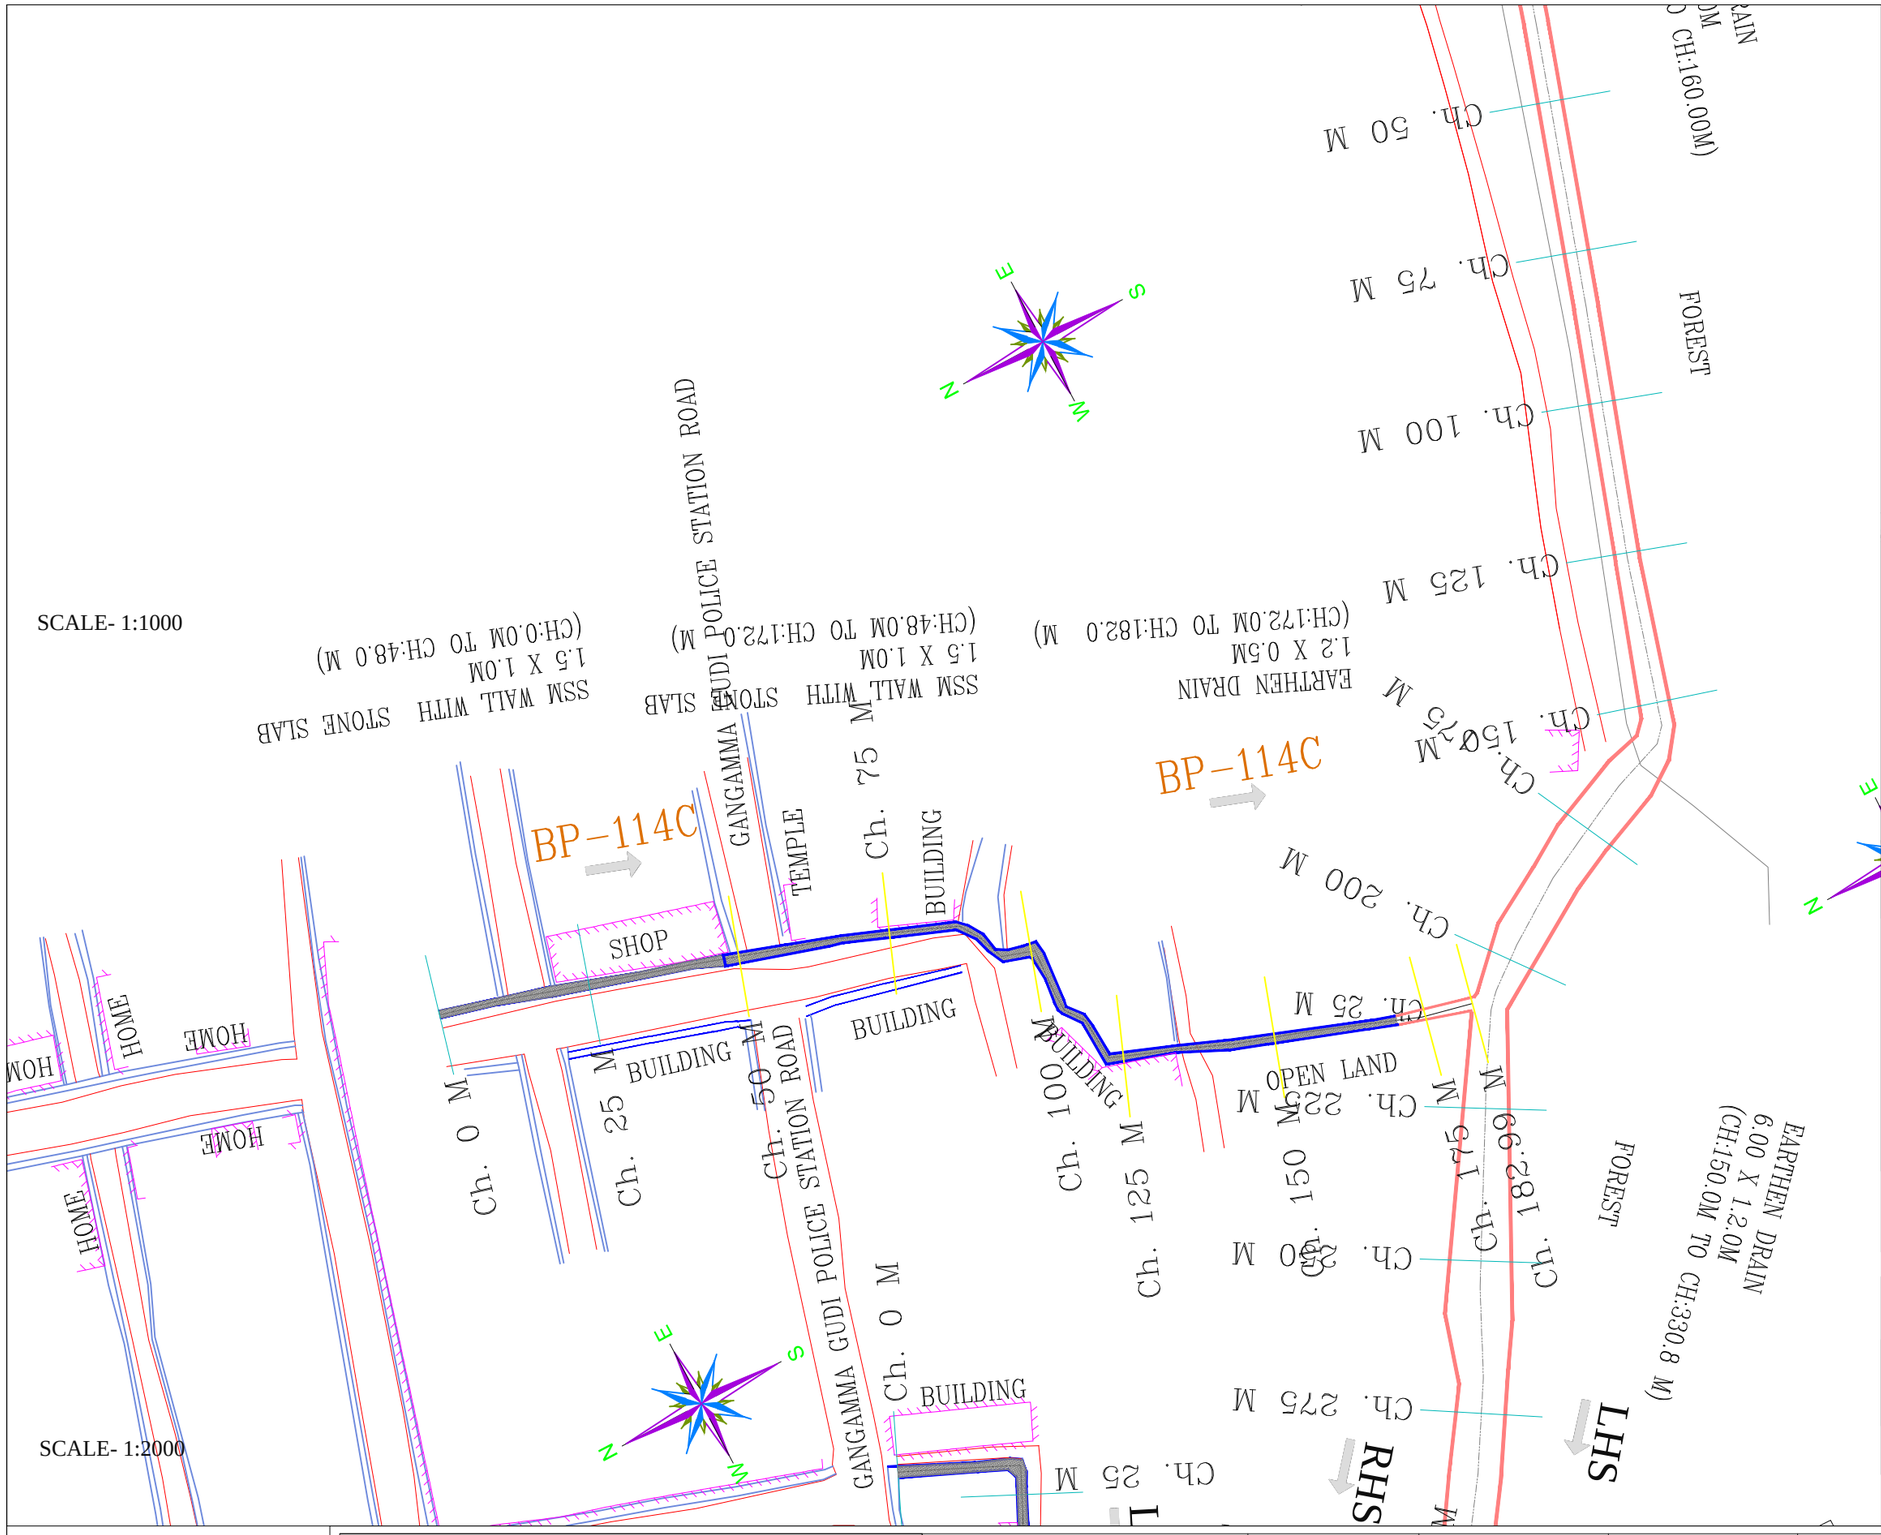

SCALE- 1:2000

KEY PLAN

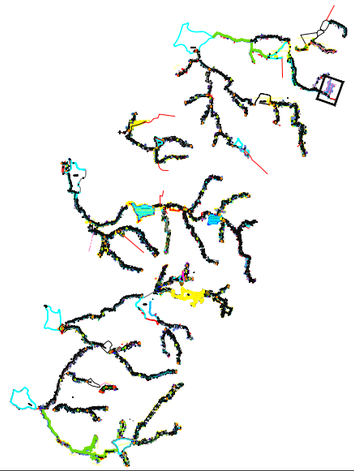

LEGEND

- TBM, GATE WALL
- ROAD, STORM WATER DRAIN, SSM/RETAINING WALL
- BUILDING, TEMPLE, MUSJID, TRANSFORMER — BUILDING
- HIGH TENSION LINE, ELECTRICPOLE, TREE — HT LINE
- MANHOLE, CULVERT, BRIDGE — MH, BRIDGE
- FENCE, LAKE — LAKE
- SLAB COVERED DRAIN, RAILWAY LINE
- BUND, BOREWELL, WATER TANK, HANDPUMP — BUND, BW

NOTES:–

01. ALL CHAINAGES AND LEVELS ARE IN METRE.
02. DO NOT SCALE THIS DRAWING. ONLY WRITTEN DIMENSIONS SHALL BE FOLLOWED.
03. THE LEVELS AND PROPOSED DRAIN DETAILS SHOWN ALL ARE AS PER EXISTING SITE CONDITIONS
04. ALL DETAILS INDICATED IN THE DRAWINGS ARE WITH RESPECT TO DIRECTION OF FLOW.
05. TO BE READ IN CONJUNCTION WITH RELEVANT DESIGN REPORTS AND DRAWINGS
06. GROUND LEVEL INDICATED IN THE DRAWING IS THE LOWEST LEVEL EITHER ON L.H.S/R.H.S OF THE DRAIN
07. FOR DETAILS REGARDING DRAIN WIDENING,ALIGNMENT MODIFICATION,SERVICE ROAD FORMATION ETC., RELEVENT REPORTS, STRIP PLAN & DRAWINGS TO BE REFERED.
08. FOR STRUCTURAL DETAILS FOR RCC RETAINING WALLS, OTHER STRUCTURES RELEVENT DRAWING TO BE REFERED.
09. EXPANSION JOINTS TO BE PROVIDED AT EVERY 20m.INTERVEL FOR RCC BOX DRAIN, RCC RETAINING WALL, DRAIN BED ETC.
10. PROPER CARE SHOULD BE TAKEN FOR DRAIN ADJOINING STRUCTURES, WHILE EXECUTING THE WORK.
11. DISCREPANCIES IF ANY, OWING TO SITE CONDITIONS SHALL BE BROUGHT TO THE NOTICE OF ENGINEER–IN–CHARGE BEFORE EXECUTION.
12. AFTER DESILTING,CAVITIES TO BE FILLED,ERODED STONES TO BE RESTORED,POINTING & PLASTERING TO BE PROVIDED ON BOTH SIDES AS PER THE PROPOSALS SUGGESTED IN THE REPORT

LEGENDS

RCC DRAIN	
RCC CULVERT	
SSM CULVERT	
EARTHEN DRAIN	
SSM DRAIN	
ROAD SIDE DRAIN	

BP-114 -C

CLIENT:-
BRUHATH BANGALORE MAHANAGARA PALIKE

NAME OF WORK:- CONSTRUCTION AND REMODELLING OF SWD BP-114-C GANGAMMA GUDI POLICE STATION ROAD TO JOINING BP-114 SINGAPURA IN BYATARAYANAPURA CONSTITUENCY IN YELAHANKA ZONE

CONSULTANT :
BVH CONSULTING ENGINEERS
"Sadashiv krupa" No.#41/2, 6th Main road, Jnanajyoti Nagar, Jnanabharati (Mallathalli), Bangalore–56
PH: 9964339888, E–Mail:–mbnk2278@yahoo.com

CONSULTANT	ASSISTANT. ENGINEER BBMP	ASSt.EXECUTIVE ENGINEER BBMP	EXECUTIVE ENGINEER BBMP	CHIEF ENGINEER SWD BBMP

SCALE :1:1000
SHEET NO: 1

NOTE :-

THIS DRAWING IS THE PROPERTY OF BVH CONSULTING ENGINEERS IT SHOULD NOT BE USED, COPIED OR REPRODUCED WITHOUT OUR WRITTEN PERMISSION.

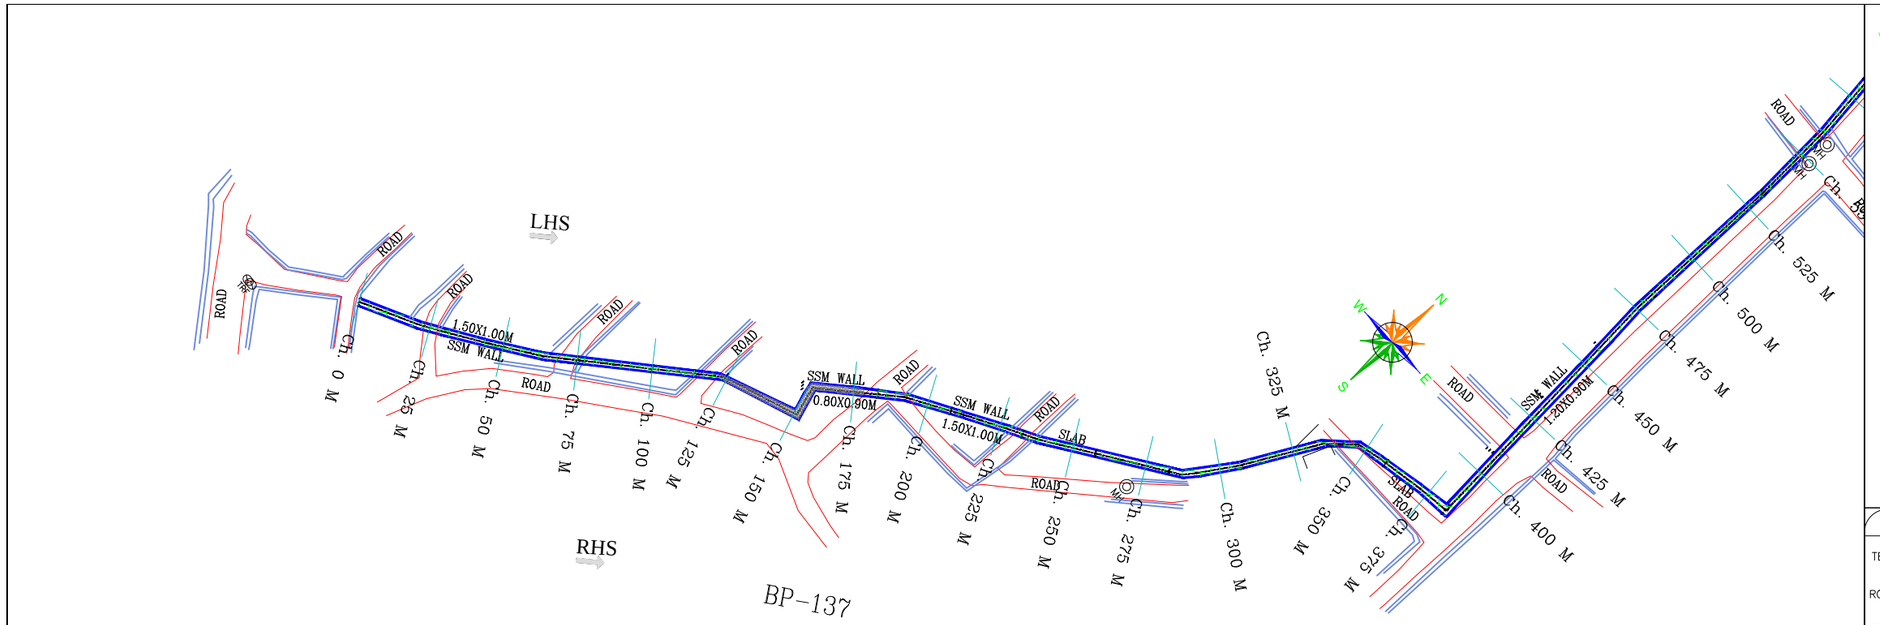

PRINT SCALE:1:2000

KEY PLAN

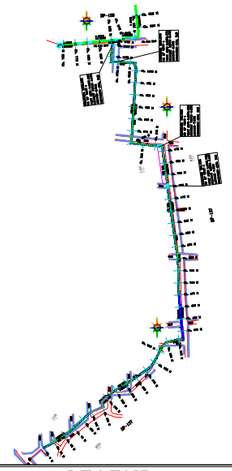

LEGEND

- TBM, GATE WALL
- ROAD, STORM WATER DRAIN, SSM/RETAINING WALL
- BUILDING, TEMPLE, MUSJID, TRANSFORMER — BUILDING
- HIGH TENSION LINE, ELECTRICPOLE, TREE — HT LINE
- MANHOLE, CULVERT, BRIDGE — MH, BRIDGE
- FENCE, LAKE — LAKE
- SLAB COVERED DRAIN, RAILWAY LINE
- BUND, BOREWELL, WATER TANK, HANDPUMP — BUND, BW

NOTES:–

01. ALL CHAINAGES AND LEVELS ARE IN METRE.
02. DO NOT SCALE THIS DRAWING. ONLY WRITTEN DIMENSIONS SHALL BE FOLLOWED.
03. THE LEVELS AND PROPOSED DRAIN DETAILS SHOWN ALL ARE AS PER EXISTING SITE CONDITIONS
04. ALL DETAILS INDICATED IN THE DRAWINGS ARE WITH RESPECT TO DIRECTION OF FLOW.
05. TO BE READ IN CONJUNCTION WITH RELEVANT DESIGN REPORTS AND DRAWINGS
06. GROUND LEVEL INDICATED IN THE DRAWING IS THE LOWEST LEVEL EITHER ON L.H.S/R.H.S OF THE DRAIN
07. FOR DETAILS REGARDING DRAIN WIDENING,ALIGNMENT MODIFICATION,SERVICE ROAD FORMATION ETC., RELEVENT REPORTS, STRIP PLAN & DRAWINGS TO BE REFERED.
08. FOR STRUCTURAL DETAILS FOR RCC RETAINING WALLS, OTHER STRUCTURES RELEVENT DRAWING TO BE REFERED.
09. EXPANSION JOINTS TO BE PROVIDED AT EVERY 20m.INTERVEL FOR RCC BOX DRAIN, RCC RETAINING WALL, DRAIN BED ETC.
10. PROPER CARE SHOULD BE TAKEN FOR DRAIN ADJOINING STRUCTURES, WHILE EXECUTING THE WORK.
11. DISCREPANCIES IF ANY, OWING TO SITE CONDITIONS SHALL BE BROUGHT TO THE NOTICE OF ENGINEER–IN–CHARGE BEFORE EXECUTION.
12. AFTER DESILTING,CAVITIES TO BE FILLED,ERODED STONES TO BE RESTORED,POINTING & PLASTERING TO BE PROVIDED ON BOTH SIDES AS PER THE PROPOSALS SUGGESTED IN THE REPORT

LEGENDS

- RCC DRAIN
- CULVERT
- EARTHEN DRAIN
- SSM DRAIN
- ROAD SIDE DRAIN

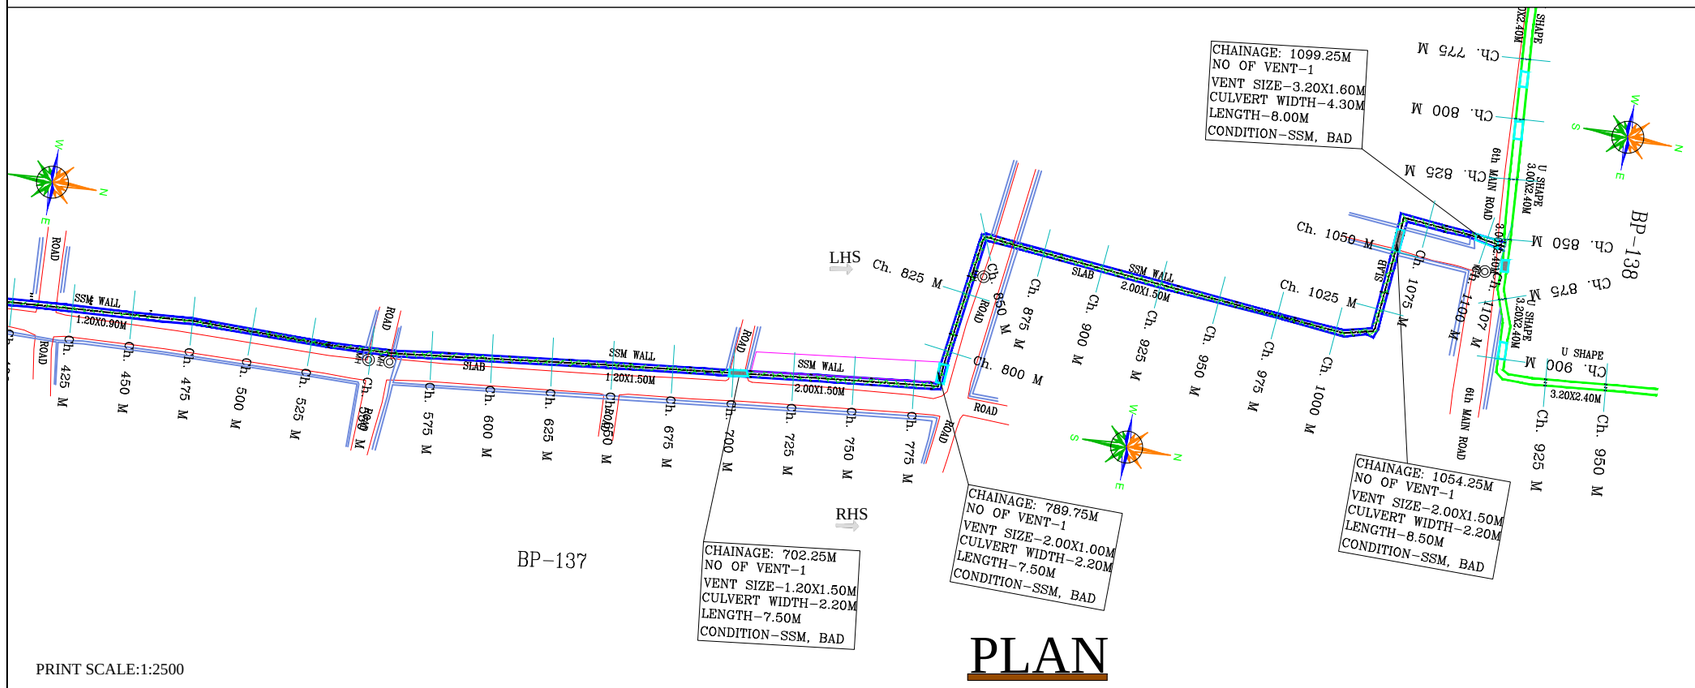

PLAN

PRINT SCALE:1:2500

CLIENT:-
BRUHATH BENGALURU MAHANAGARA PALIKE

NAME OF WORK:- CONSTRUCTION AND REMODELLING OF SWD BP-137 BMTC BUS DEPO. IN ATTUR NEAR NEHA PRAKASH HOSPITAL TO CONNECTING TO (BP-138) IN YELAHANKA CONSTITUENCY IN YELAHANKA ZONE.

CONSULTANT :
BVH CONSULTING ENGINEERS
#41/2, 6TH MAIN ROAD, JNANAJYOTHI NAGARA, JNANA BHARATHI, BANGALORE – 560 056
PH: 9964339888, TELE PHONE: (080) 23241948,
E–mail: mbnk2278@yahoo.com

CONSULTANT	ASSISTANT. ENGINEER SWD YELAHANKA ZONE BBMP	ASSt.EXECUTIVE ENGINEER SWD YELAHANKA ZONE BBMP	EXECUTIVE ENGINEER SWD YELAHANKA ZONE BBMP	CHIEF ENGINEER SWD BBMP

PRINT SCALE:1:2000, 1:2500

SHEET NO: 1

NOTE :-

THIS DRAWING IS THE PROPERTY OF BVH CONSULTING ENGINEERS PVT LTD IT SHOULD NOT BE USED, COPIED OR REPRODUCED WITHOUT OUR WRITTEN PERMISSION.

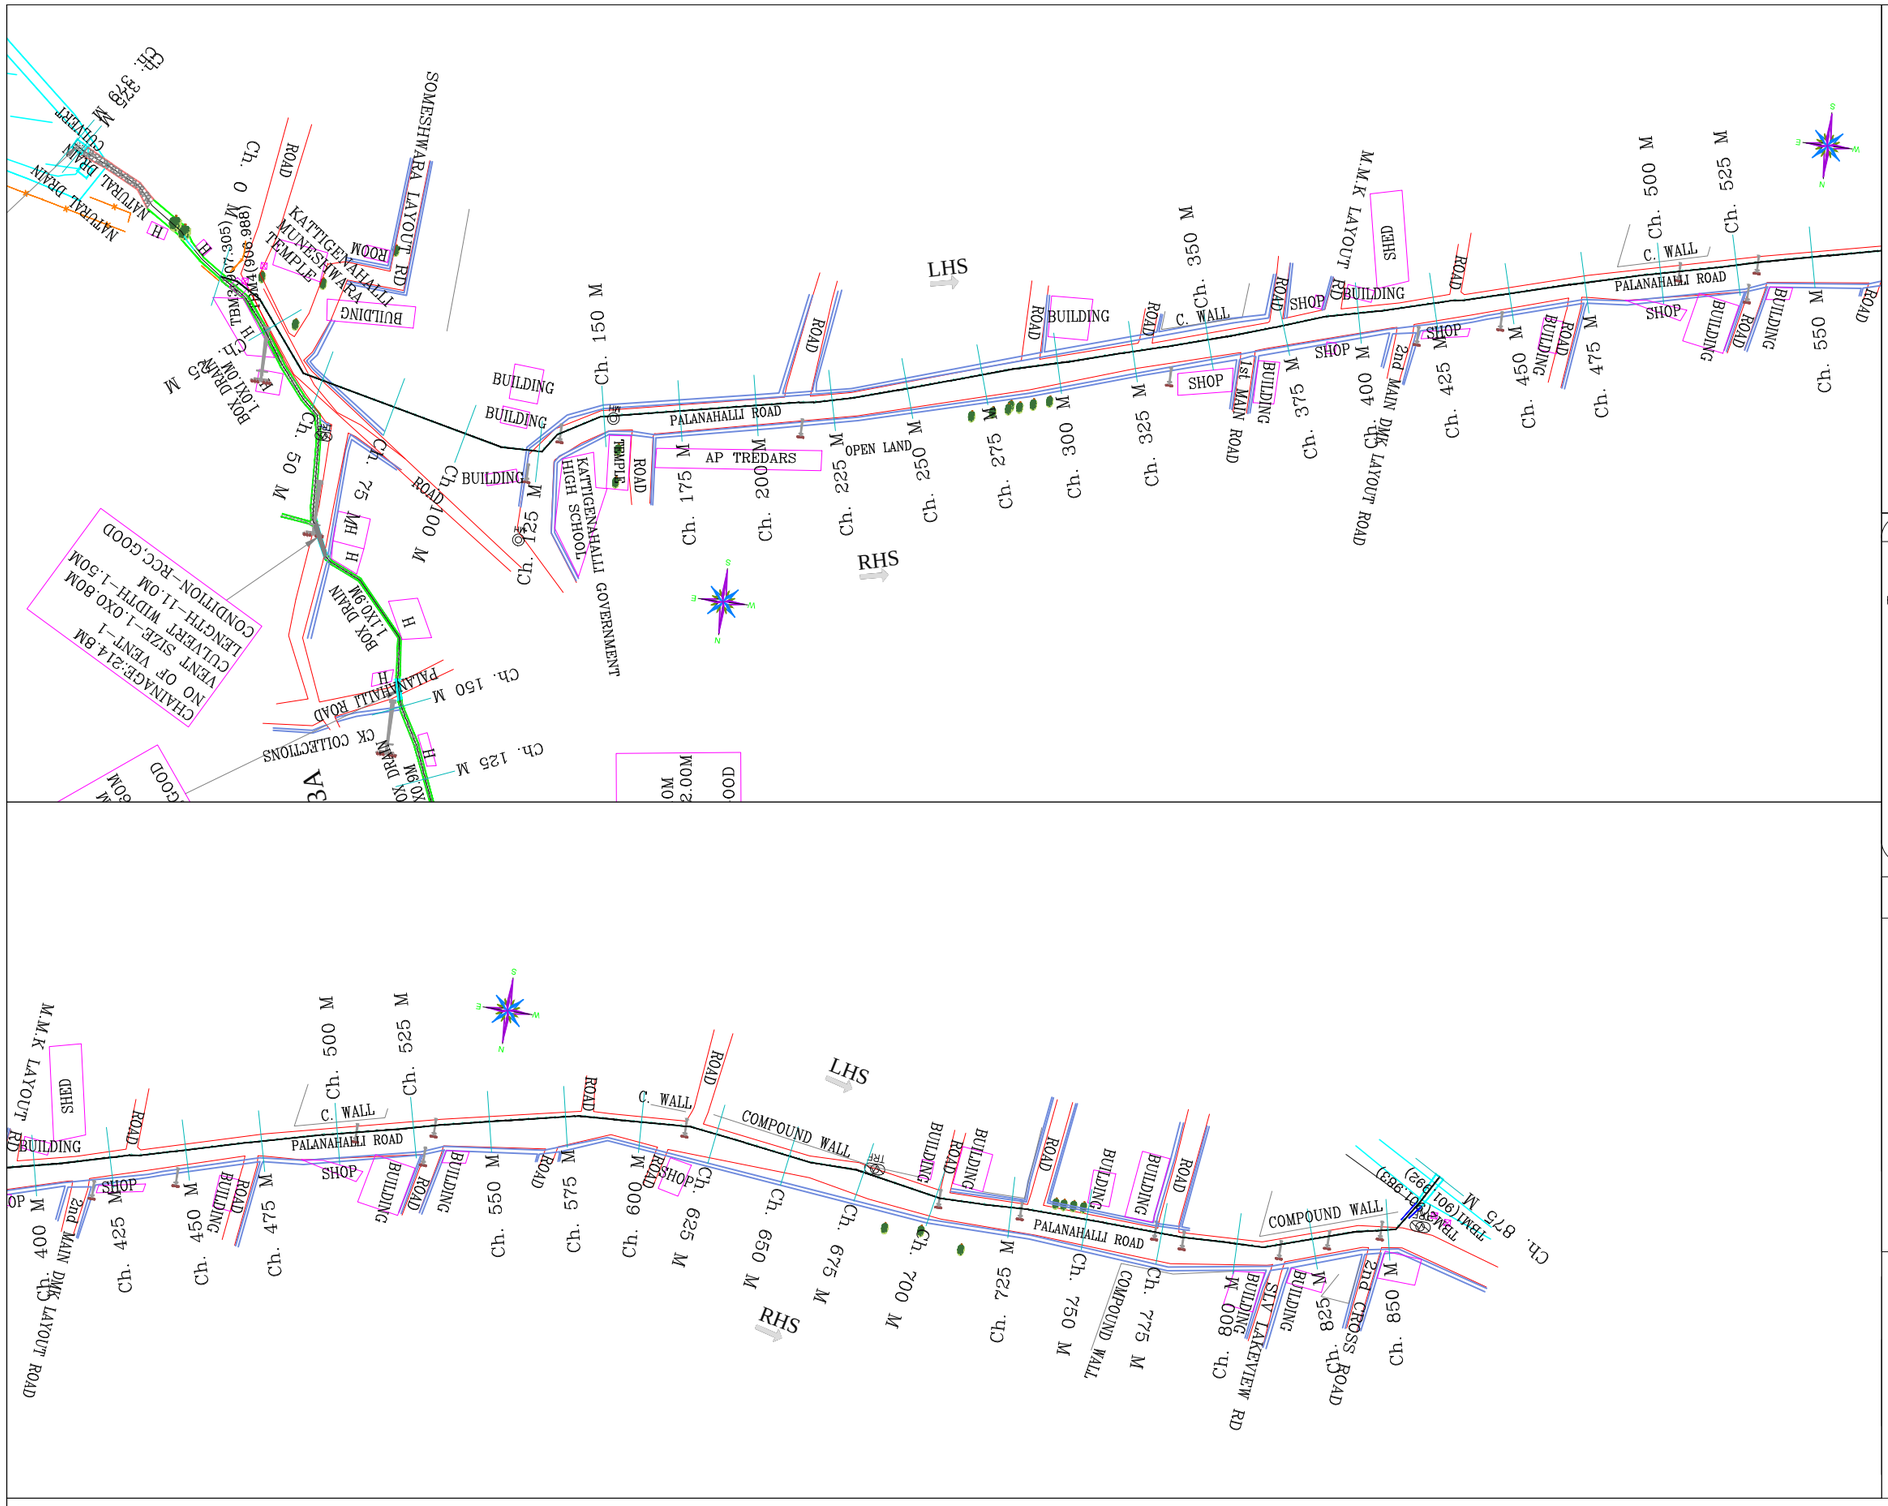

KEY PLAN

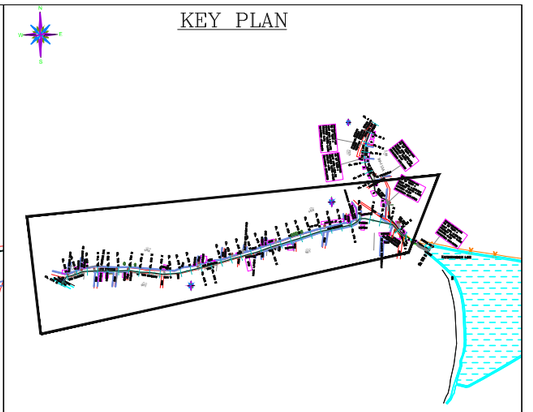

LEGEND

- TBM, GATE WALL
- ROAD, STORM WATER DRAIN, SSM/RETAINING WALL
- BUILDING, TEMPLE, MUSJID, TRANSFORMER
- HIGH TENSION LINE, ELECTRICPOLE, TREE — HT LINE
- MANHOLE, CULVERT, BRIDGE — MH
- FENCE, LAKE — LAKE
- SLAB COVERED DRAIN, RAILWAY LINE
- BUND, BOREWELL, WATER TANK, HANDPUMP — BUND, BW

NOTES:–

01. ALL CHAINAGES AND LEVELS ARE IN METRE.
02. DO NOT SCALE THIS DRAWING. ONLY WRITTEN DIMENSIONS SHALL BE FOLLOWED.
03. THE LEVELS AND PROPOSED DRAIN DETAILS SHOWN ALL ARE AS PER EXISTING SITE CONDITIONS
04. ALL DETAILS INDICATED IN THE DRAWINGS ARE WITH RESPECT TO DIRECTION OF FLOW.
05. TO BE READ IN CONJUNCTION WITH RELEVANT DESIGN REPORTS AND DRAWINGS
06. GROUND LEVEL INDICATED IN THE DRAWING IS THE LOWEST LEVEL EITHER ON L.H.S/R.H.S OF THE DRAIN
07. FOR DETAILS REGARDING DRAIN WIDENING,ALIGNMENT MODIFICATION,SERVICE ROAD FORMATION ETC., RELEVENT REPORTS, STRIP PLAN & DRAWINGS TO BE REFERED.
08. FOR STRUCTURAL DETAILS FOR RCC RETAINING WALLS, OTHER STRUCTURES RELEVENT DRAWING TO BE REFERED.
09. EXPANSION JOINTS TO BE PROVIDED AT EVERY 20m.INTERVEL FOR RCC BOX DRAIN, RCC RETAINING WALL, DRAIN BED ETC.
10. PROPER CARE SHOULD BE TAKEN FOR DRAIN ADJOINING STRUCTURES, WHILE EXECUTING THE WORK.
11. DISCREPANCIES IF ANY, OWING TO SITE CONDITIONS SHALL BE BROUGHT TO THE NOTICE OF ENGINEER–IN–CHARGE BEFORE EXECUTION.
12. AFTER DESILTING,CAVITIES TO BE FILLED,ERODED STONES TO BE RESTORED,POINTING & PLASTERING TO BE PROVIDED ON BOTH SIDES AS PER THE PROPOSALS SUGGESTED IN THE REPORT

LEGENDS

- RCC DRAIN
- CULVERT
- EARTHEN DRAIN
- SSM DRAIN
- ROAD SIDE DRAIN

CLIENT:-

BRUHATH BENGALURU MAHANAGARA PALIKE

BP-153B

NAME OF WORK:-CONSTRUCTION AND REMODELLING OF SWD BP-153-B KATTIGENAHALLI LAKE TO PALANAHALLI LAKE IN BYATARAYANAPURA CONSTITUENCY IN YELAHANKA ZONE

CONSULTANT :

BVH CONSULTING ENGINEERS

#41/2, 6TH MAIN ROAD, JNANAJYOTHI NAGARA, JNANA BHARATHI, BANGALORE – 560 056
PH: 9964339888, TELE PHONE: (080) 23241948,
E–mail: mbnk2278@yahoo.com

CONSULTANT	ASSISTANT. ENGINEER SWD YELAHANKA ZONE BBMP	ASSt.EXECUTIVE ENGINEER SWD YELAHANKA ZONE BBMP	EXECUTIVE ENGINEER SWD YELAHANKA ZONE BBMP	CHIEF ENGINEER SWD BBMP

PRINT SCALE:1:2000

SHEET NO: 1

NOTE :-

THIS DRAWING IS THE PROPERTY OF BVH CONSULTING ENGINEERS PVT LTD IT SHOULD NOT BE USED, COPIED OR REPRODUCED WITHOUT OUR WRITTEN PERMISSION.

BP-157C

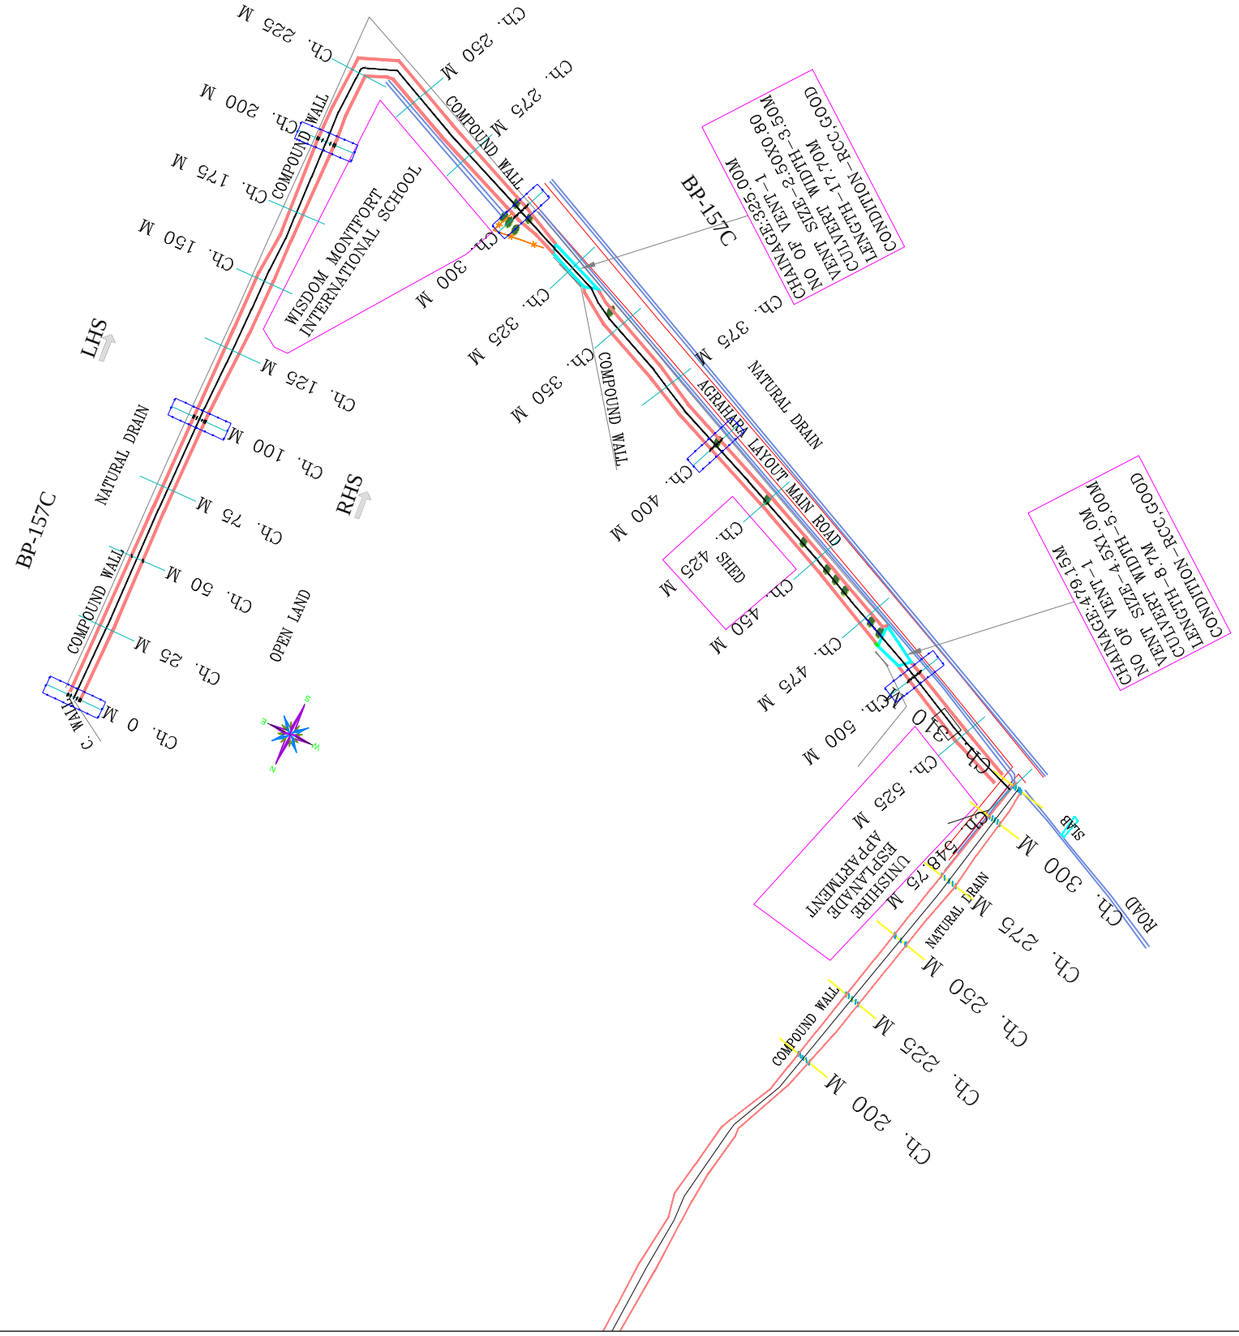

KEY PLAN

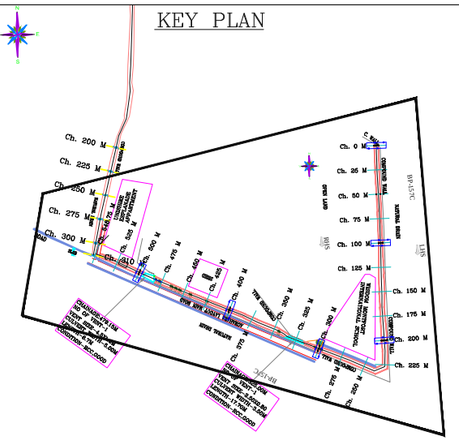

LEGEND

TBM, GATE WALL

ROAD, STORM WATER DRAIN, SSM/RETAINING WALL

BUILDING, TEMPLE, MUSJID, TRANSFORMER — BUILDING

HIGH TENSION LINE, ELECTRICPOLE, TREE — HT LINE

MANHOLE, CULVERT, BRIDGE — MH — BRIDGE

FENCE, LAKE — LAKE

SLAB COVERED DRAIN, RAILWAY LINE

BUND, BOREWELL, WATER TANK, HANDPUMP — BUND — BW

NOTES:–

01. ALL CHAINAGES AND LEVELS ARE IN METRE.
02. DO NOT SCALE THIS DRAWING. ONLY WRITTEN DIMENSIONS SHALL BE FOLLOWED.
03. THE LEVELS AND PROPOSED DRAIN DETAILS SHOWN ALL ARE AS PER EXISTING SITE CONDITIONS
04. ALL DETAILS INDICATED IN THE DRAWINGS ARE WITH RESPECT TO DIRECTION OF FLOW.
05. TO BE READ IN CONJUNCTION WITH RELEVANT DESIGN REPORTS AND DRAWINGS
06. GROUND LEVEL INDICATED IN THE DRAWING IS THE LOWEST LEVEL EITHER ON L.H.S/R.H.S OF THE DRAIN
07. FOR DETAILS REGARDING DRAIN WIDENING,ALIGNMENT MODIFICATION,SERVICE ROAD FORMATION ETC., RELEVENT REPORTS, STRIP PLAN & DRAWINGS TO BE REFERED.
08. FOR STRUCTURAL DETAILS FOR RCC RETAINING WALLS, OTHER STRUCTURES RELEVENT DRAWING TO BE REFERED.
09. EXPANSION JOINTS TO BE PROVIDED AT EVERY 20m.INTERVEL FOR RCC BOX DRAIN, RCC RETAINING WALL, DRAIN BED ETC.
10. PROPER CARE SHOULD BE TAKEN FOR DRAIN ADJOINING STRUCTURES, WHILE EXECUTING THE WORK.
11. DISCREPANCIES IF ANY, OWING TO SITE CONDITIONS SHALL BE BROUGHT TO THE NOTICE OF ENGINEER–IN–CHARGE BEFORE EXECUTION.
12. AFTER DESILTING,CAVITIES TO BE FILLED,ERODED STONES TO BE RESTORED,POINTING & PLASTERING TO BE PROVIDED ON BOTH SIDES AS PER THE PROPOSALS SUGGESTED IN THE REPORT

LEGENDS

- RCC DRAIN
- CULVERT
- EARTHEN DRAIN
- SSM DRAIN
- ROAD SIDE DRAIN

CLIENT:-
BRUHATH BENGALURU MAHANAGARA PALIKE

BP-157C

NAME OF WORK:-CONSTRUCTION OF SWD AND ALLIED WORKS FROM WISDOM MONTFORT INTERNATIONAL SCHOOL AGRAHARA BADAVANE TO JOINING BP-157-B IN BYATARAYANAPURA CONSTITUENCY IN YELAHANKA ZONE

CONSULTANT :
BVH CONSULTING ENGINEERS
#41/2, 6TH MAIN ROAD, JNANAJYOTHI NAGARA, JNANA BHARATHI, BANGALORE – 560 056
PH: 9964339888, TELE PHONE: (080) 23241948,
E–mail: mbnk2278@yahoo.com

CONSULTANT

ASSISTANT. ENGINEER
SWD YELAHANKA ZONE
BBMP

ASSt.EXECUTIVE ENGINEER
SWD YELAHANKA ZONE
BBMP

EXECUTIVE ENGINEER
SWD YELAHANKA ZONE
BBMP

CHIEF ENGINEER
SWD BBMP

PRINT SCALE:1:2000

SHEET NO: 1

NOTE :-

THIS DRAWING IS THE PROPERTY OF BVH CONSULTING ENGINEERS PVT LTD IT SHOULD NOT BE USED, COPIED OR REPRODUCED WITHOUT OUR WRITTEN PERMISSION.

BP-158A

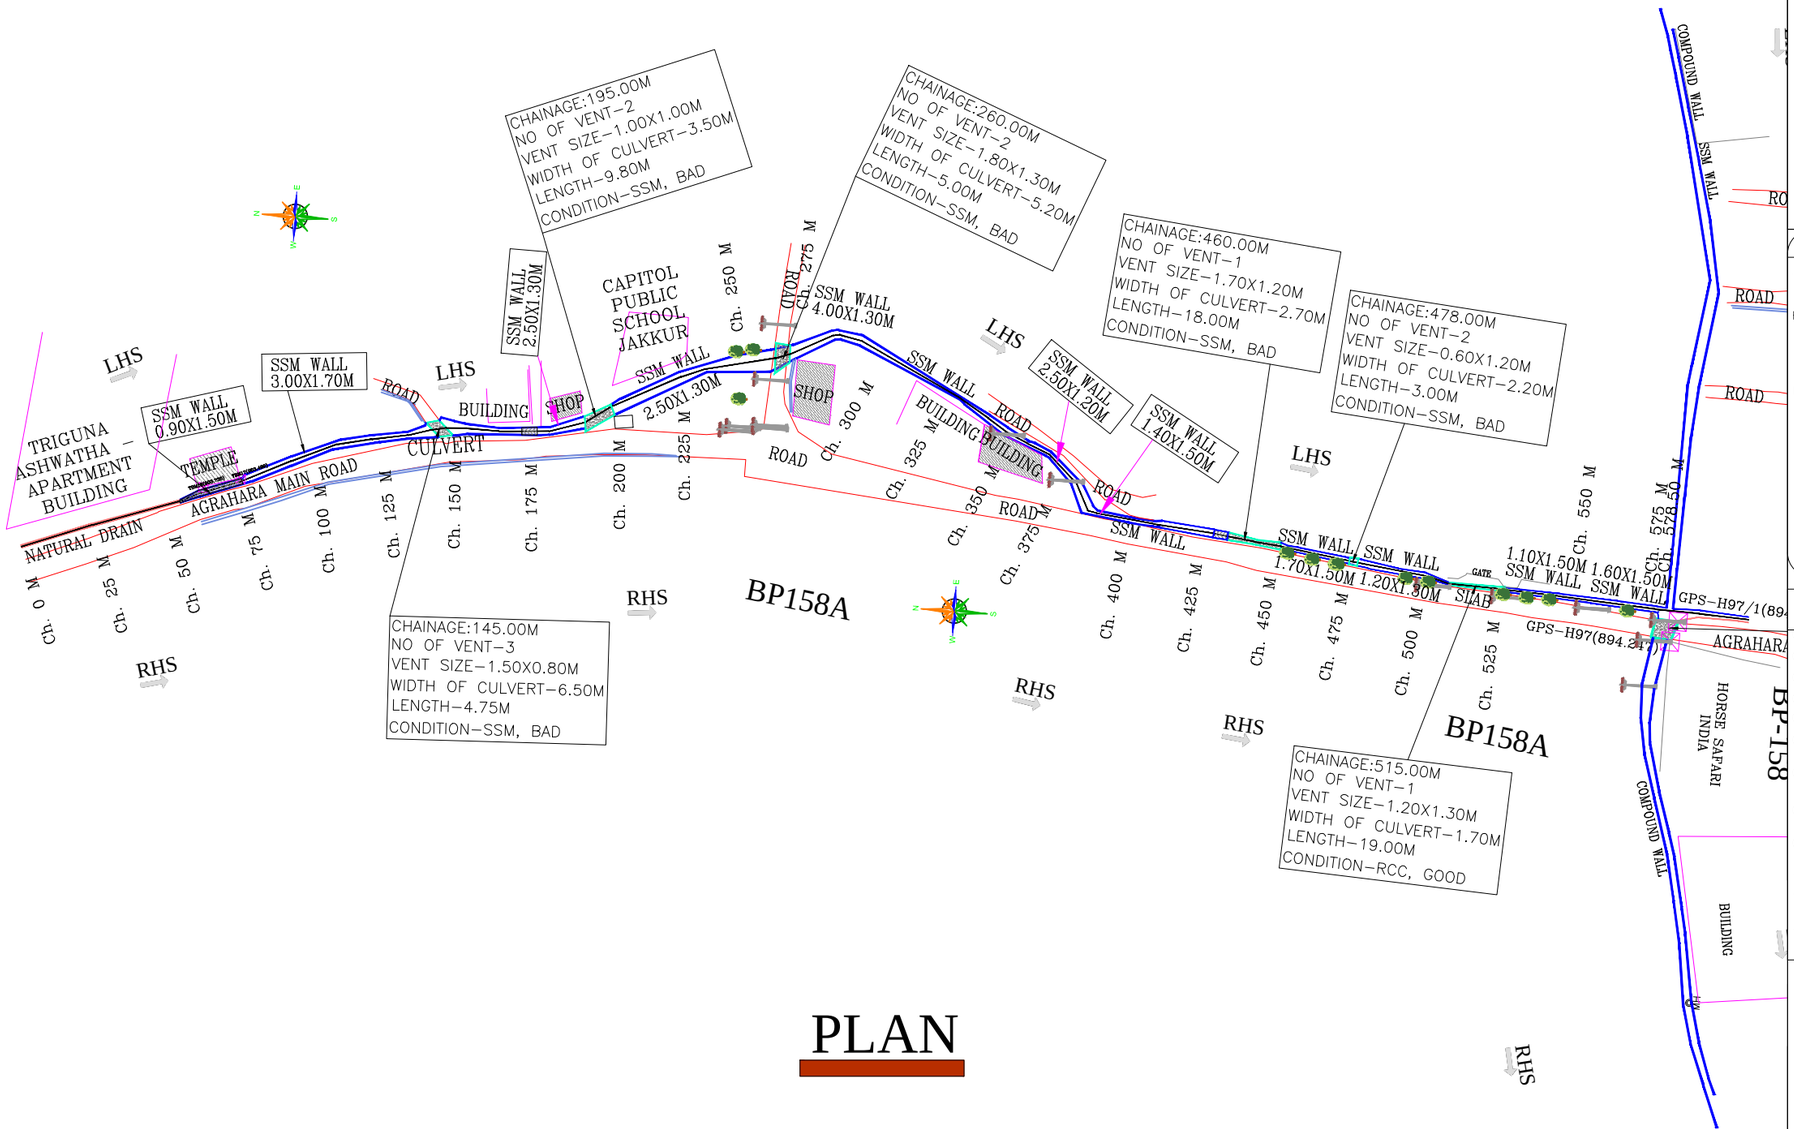

PLAN

KEY PLAN

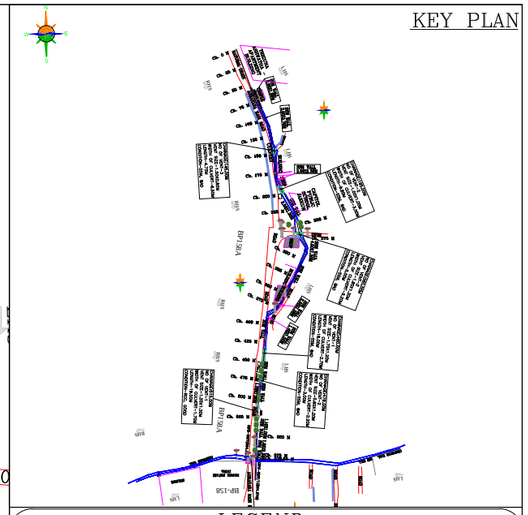

LEGEND

- TBM, GATE WALL
- ROAD, STORM WATER DRAIN, SSM/RETAINING WALL
- BUILDING, TEMPLE, MUSJID, TRANSFORMER (BUILDING)
- HIGH TENSION LINE, ELECTRICPOLE, TREE (HT LINE)
- MANHOLE, CULVERT, BRIDGE (MH)
- FENCE, LAKE
- SLAB COVERED DRAIN, RAILWAY LINE
- BUND, BOREWELL, WATER TANK, HANDPUMP (BUND)

NOTES:-

01. ALL CHAINAGES AND LEVELS ARE IN METRE.
02. DO NOT SCALE THIS DRAWING. ONLY WRITTEN DIMENSIONS SHALL BE FOLLOWED.
03. THE LEVELS AND PROPOSED DRAIN DETAILS SHOWN ALL ARE AS PER EXISTING SITE CONDITIONS
04. ALL DETAILS INDICATED IN THE DRAWINGS ARE WITH RESPECT TO DIRECTION OF FLOW.
05. TO BE READ IN CONJUNCTION WITH RELEVANT DESIGN REPORTS AND DRAWINGS
06. GROUND LEVEL INDICATED IN THE DRAWING IS THE LOWEST LEVEL EITHER ON L.H.S/R.H.S OF THE DRAIN
07. FOR DETAILS REGARDING DRAIN WIDENING,ALIGNMENT MODIFICATION,SERVICE ROAD FORMATION ETC., RELEVENT REPORTS, STRIP PLAN & DRAWINGS TO BE REFERED.
08. FOR STRUCTURAL DETAILS FOR RCC RETAINING WALLS, OTHER STRUCTURES RELEVENT DRAWING TO BE REFERED.
09. EXPANSION JOINTS TO BE PROVIDED AT EVERY 20m.INTERVEL FOR RCC BOX DRAIN, RCC RETAINING WALL, DRAIN BED ETC.
10. PROPER CARE SHOULD BE TAKEN FOR DRAIN ADJOINING STRUCTURES, WHILE EXECUTING THE WORK.
11. DISCREPANCIES IF ANY, OWING TO SITE CONDITIONS SHALL BE BROUGHT TO THE NOTICE OF ENGINEER-IN-CHARGE BEFORE EXECUTION.
12. AFTER DESILTING,CAVITIES TO BE FILLED,ERODED STONES TO BE RESTORED,POINTING & PLASTERING TO BE PROVIDED ON BOTH SIDES AS PER THE PROPOSALS SUGGESTED IN THE REPORT

LEGENDS

- RCC DRAIN
- CULVERT
- EARTHEN DRAIN
- SSM DRAIN
- ROAD SIDE DRAIN

CLIENT:-
BRUHATH BENGALURU MAHANAGARA PALIKE

Name of Work:-Construction and Remodelling of SWD BP-158-A Jakkur Layout to Bangalore Horse Riding School (BP-158) in Yelahanka Constituency in Yelahanka Zone

CONSULTANT :
BVH CONSULTING ENGINEERS
#41/2, 6TH MAIN ROAD, JNANAJYOTHI NAGARA, JNANA BHARATHI, BANGALORE – 560 056
PH: 9964339888, TELE PHONE: (080) 23241948,
E-mail: mbnk2278@yahoo.com

CONSULTANT	ASSISTANT. ENGINEER SWD YELAHANKA ZONE BBMP	ASSt.EXECUTIVE ENGINEER SWD YELAHANKA ZONE BBMP	EXECUTIVE ENGINEER SWD YELAHANKA ZONE BBMP	CHIEF ENGINEER SWD BBMP

PRINT SCALE:1:2000

SHEET NO: 1

NOTE :-

THIS DRAWING IS THE PROPERTY OF BVH CONSULTING ENGINEERS PVT LTD IT SHOULD NOT BE USED, COPIED OR REPRODUCED WITHOUT OUR WRITTEN PERMISSION.

BP-161A

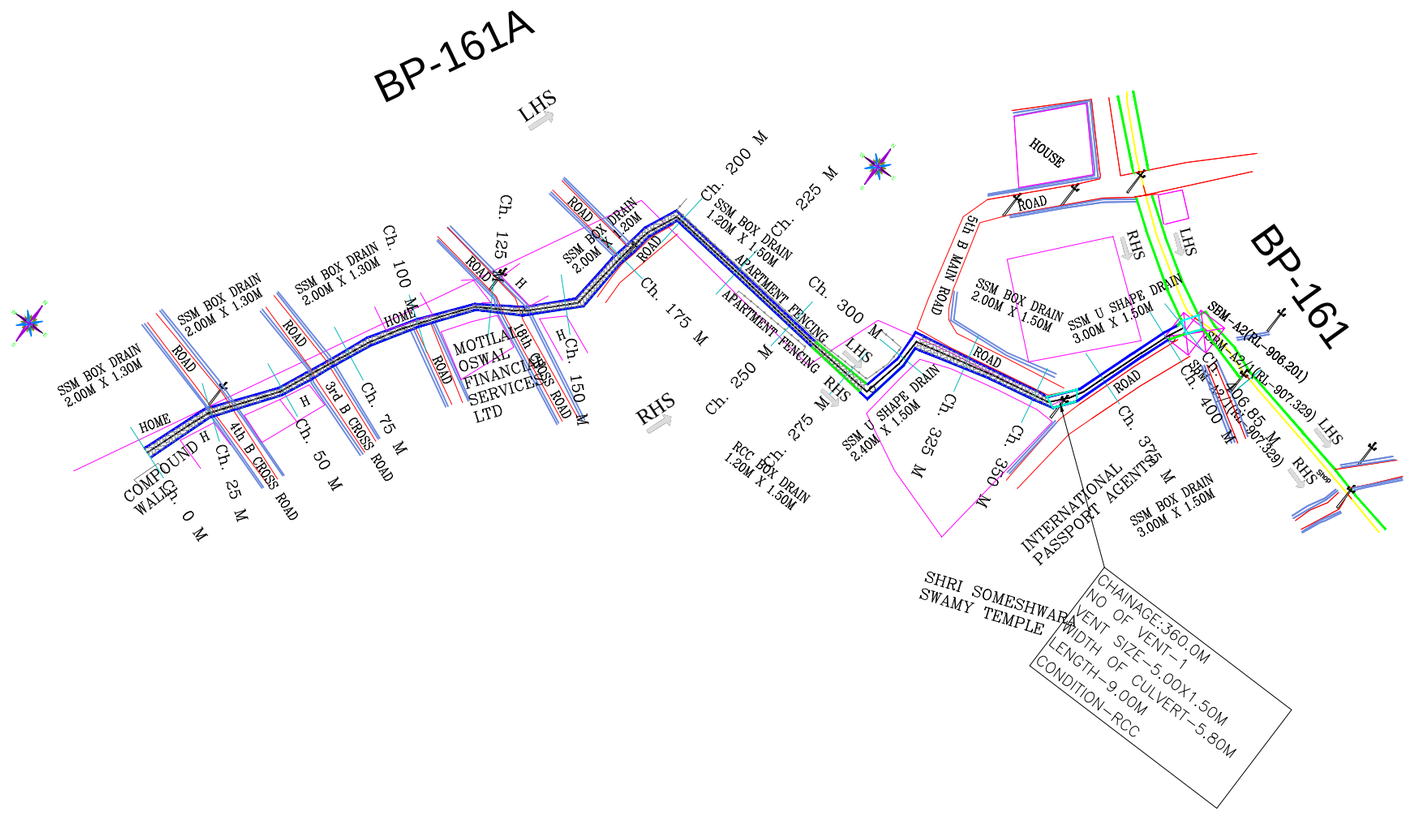

PLAN

KEY PLAN

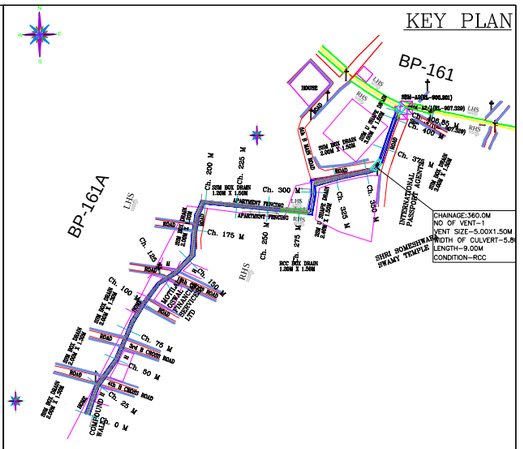

LEGEND

TBM, GATE WALL

ROAD, STORM WATER DRAIN, SSM/RETAINING WALL

BUILDING, TEMPLE, MUSJID, TRANSFORMER — BUILDING

HIGH TENSION LINE, ELECTRICPOLE, TREE — HT LINE

MANHOLE, CULVERT, BRIDGE — MH, BRIDGE

FENCE, LAKE — LAKE

SLAB COVERED DRAIN, RAILWAY LINE

BUND, BOREWELL, WATER TANK, HANDPUMP — BUND, BW

NOTES:–

01. ALL CHAINAGES AND LEVELS ARE IN METRE.
02. DO NOT SCALE THIS DRAWING. ONLY WRITTEN DIMENSIONS SHALL BE FOLLOWED.
03. THE LEVELS AND PROPOSED DRAIN DETAILS SHOWN ALL ARE AS PER EXISTING SITE CONDITIONS
04. ALL DETAILS INDICATED IN THE DRAWINGS ARE WITH RESPECT TO DIRECTION OF FLOW.
05. TO BE READ IN CONJUNCTION WITH RELEVANT DESIGN REPORTS AND DRAWINGS
06. GROUND LEVEL INDICATED IN THE DRAWING IS THE LOWEST LEVEL EITHER ON L.H.S/R.H.S OF THE DRAIN
07. FOR DETAILS REGARDING DRAIN WIDENING,ALIGNMENT MODIFICATION,SERVICE ROAD FORMATION ETC., RELEVENT REPORTS, STRIP PLAN & DRAWINGS TO BE REFERED.
08. FOR STRUCTURAL DETAILS FOR RCC RETAINING WALLS, OTHER STRUCTURES RELEVENT DRAWING TO BE REFERED.
09. EXPANSION JOINTS TO BE PROVIDED AT EVERY 20m.INTERVEL FOR RCC BOX DRAIN, RCC RETAINING WALL, DRAIN BED ETC.
10. PROPER CARE SHOULD BE TAKEN FOR DRAIN ADJOINING STRUCTURES, WHILE EXECUTING THE WORK.
11. DISCREPANCIES IF ANY, OWING TO SITE CONDITIONS SHALL BE BROUGHT TO THE NOTICE OF ENGINEER–IN–CHARGE BEFORE EXECUTION.
12. AFTER DESILTING,CAVITIES TO BE FILLED,ERODED STONES TO BE RESTORED,POINTING & PLASTERING TO BE PROVIDED ON BOTH SIDES AS PER THE PROPOSALS SUGGESTED IN THE REPORT

LEGENDS

- RCC DRAIN
- CULVERT
- EARTHEN DRAIN
- SSM DRAIN
- ROAD SIDE DRAIN

CLIENT:-
BRUHATH BENGALURU MAHANAGARA PALIKE

Name of Work:-Construction and Remodelling of SWD BP-158-A Jakkur Layout to Bangalore Horse Riding School (BP-158) in Yelahanka Constituency in Yelahanka Zone

CONSULTANT :
BVH CONSULTING ENGINEERS
#41/2, 6TH MAIN ROAD, JNANAJYOTHI NAGARA, JNANA BHARATHI, BANGALORE – 560 056
PH: 9964339888, TELE PHONE: (080) 23241948,
E–mail: mbnk2278@yahoo.com

CONSULTANT	ASSISTANT. ENGINEER SWD YELAHANKA ZONE BBMP	ASSt.EXECUTIVE ENGINEER SWD YELAHANKA ZONE BBMP	EXECUTIVE ENGINEER SWD YELAHANKA ZONE BBMP	CHIEF ENGINEER SWD BBMP

PRINT SCALE:1:2000

SHEET NO: 1

NOTE :-

THIS DRAWING IS THE PROPERTY OF BVH CONSULTING ENGINEERS PVT LTD IT SHOULD NOT BE USED, COPIED OR REPRODUCED WITHOUT OUR WRITTEN PERMISSION.

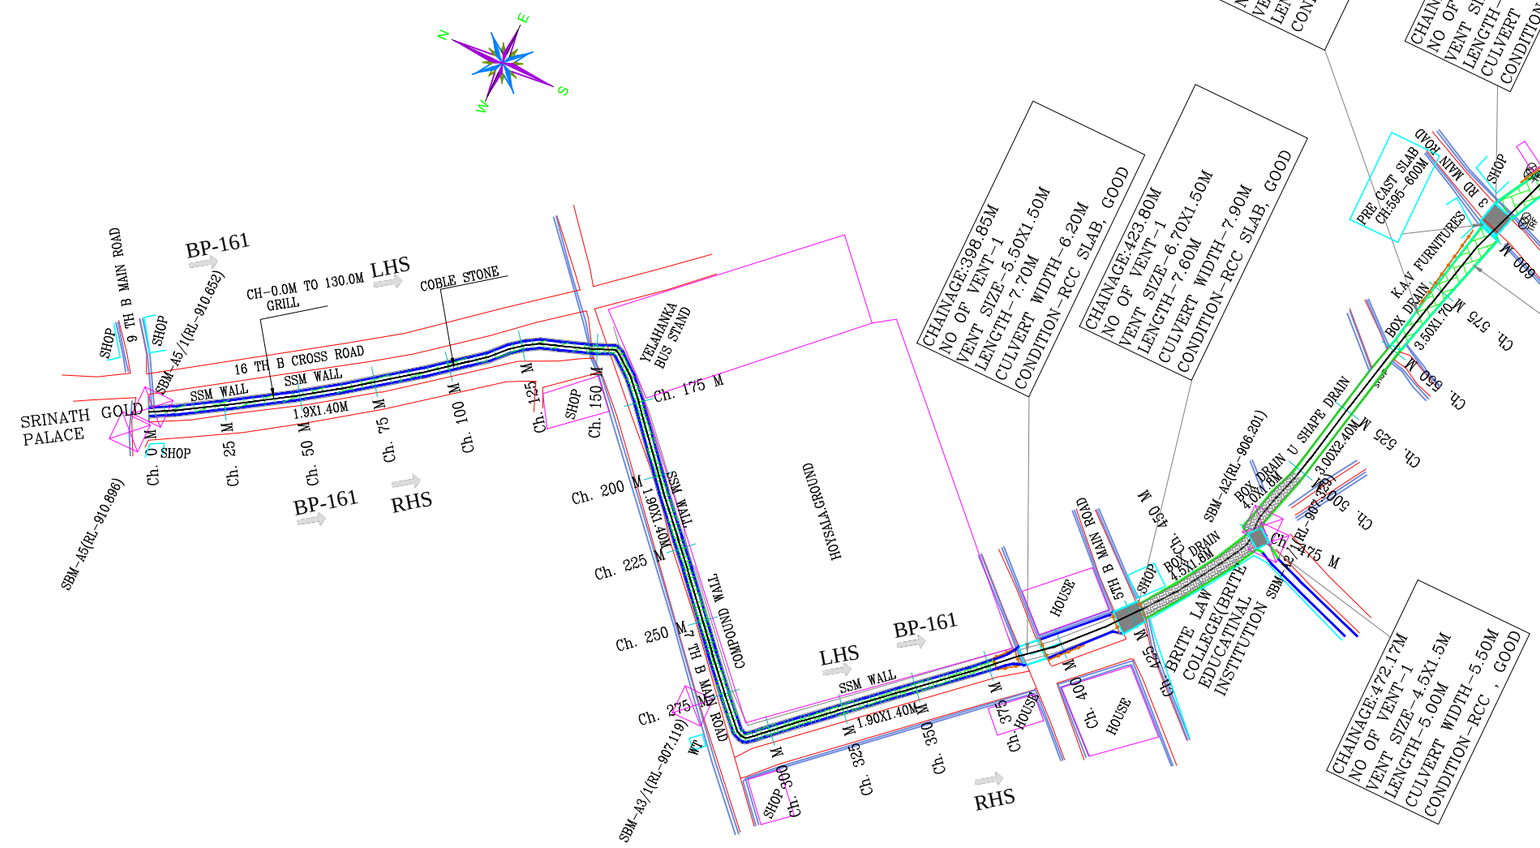

PLAN

KEY PLAN

LEGEND

- TBM, GATE WALL
- ROAD, STORM WATER DRAIN, SSM/RETAINING WALL
- BUILDING, TEMPLE, MUSJID, TRANSFORMER — BUILDING
- HIGH TENSION LINE, ELECTRICPOLE, TREE — HT LINE
- MANHOLE, CULVERT, BRIDGE — MH, BRIDGE
- FENCE, LAKE — LAKE
- SLAB COVERED DRAIN, RAILWAY LINE
- BUND, BOREWELL, WATER TANK, HANDPUMP — BUND, BW

NOTES:-

01. ALL CHAINAGES AND LEVELS ARE IN METRE.
02. DO NOT SCALE THIS DRAWING. ONLY WRITTEN DIMENSIONS SHALL BE FOLLOWED.
03. THE LEVELS AND PROPOSED DRAIN DETAILS SHOWN ALL ARE AS PER EXISTING SITE CONDITIONS
04. ALL DETAILS INDICATED IN THE DRAWINGS ARE WITH RESPECT TO DIRECTION OF FLOW.
05. TO BE READ IN CONJUNCTION WITH RELEVANT DESIGN REPORTS AND DRAWINGS
06. GROUND LEVEL INDICATED IN THE DRAWING IS THE LOWEST LEVEL EITHER ON L.H.S/R.H.S OF THE DRAIN
07. FOR DETAILS REGARDING DRAIN WIDENING,ALIGNMENT MODIFICATION,SERVICE ROAD FORMATION ETC., RELEVENT REPORTS, STRIP PLAN & DRAWINGS TO BE REFERED.
08. FOR STRUCTURAL DETAILS FOR RCC RETAINING WALLS, OTHER STRUCTURES RELEVENT DRAWING TO BE REFERED.
09. EXPANSION JOINTS TO BE PROVIDED AT EVERY 20m.INTERVEL FOR RCC BOX DRAIN, RCC RETAINING WALL, DRAIN BED ETC.
10. PROPER CARE SHOULD BE TAKEN FOR DRAIN ADJOINING STRUCTURES, WHILE EXECUTING THE WORK.
11. DISCREPANCIES IF ANY, OWING TO SITE CONDITIONS SHALL BE BROUGHT TO THE NOTICE OF ENGINEER-IN-CHARGE BEFORE EXECUTION.
12. AFTER DESILTING,CAVITIES TO BE FILLED,ERODED STONES TO BE RESTORED,POINTING & PLASTERING TO BE PROVIDED ON BOTH SIDES AS PER THE PROPOSALS SUGGESTED IN THE REPORT

LEGENDS

- RCC DRAIN
- CULVERT
- EARTHEN DRAIN
- SSM DRAIN
- ROAD SIDE DRAIN

CLIENT:-
BRUHATH BENGALURU MAHANAGARA PALIKE

NAME OF WORK:- CONSTRUCTION AND REMODELLING OF SWD BP-161 16TH B CROSS ROAD (SRINATH GOLD PALACE) TO HOYSAL GROUND IN YELAHANKA CONSTITUENCY IN YELAHANKA ZONE.

CONSULTANT :
BVH CONSULTING ENGINEERS
#41/2, 6TH MAIN ROAD, JNANAJYOTHI NAGARA, JNANA BHARATHI, BANGALORE – 560 056
PH: 9964339888, TELE PHONE: (080) 23241948,
E-mail: mbnk2278@yahoo.com

CONSULTANT

ASSISTANT. ENGINEER
SWD YELAHANKA ZONE
BBMP

ASSt.EXECUTIVE ENGINEER
SWD YELAHANKA ZONE
BBMP

EXECUTIVE ENGINEER
SWD YELAHANKA ZONE
BBMP

CHIEF ENGINEER
SWD BBMP

PRINT SCALE:1:2000

SHEET NO: 1

NOTE :-

THIS DRAWING IS THE PROPERTY OF BVH CONSULTING ENGINEERS PVT LTD IT SHOULD NOT BE USED, COPIED OR REPRODUCED WITHOUT OUR WRITTEN PERMISSION.

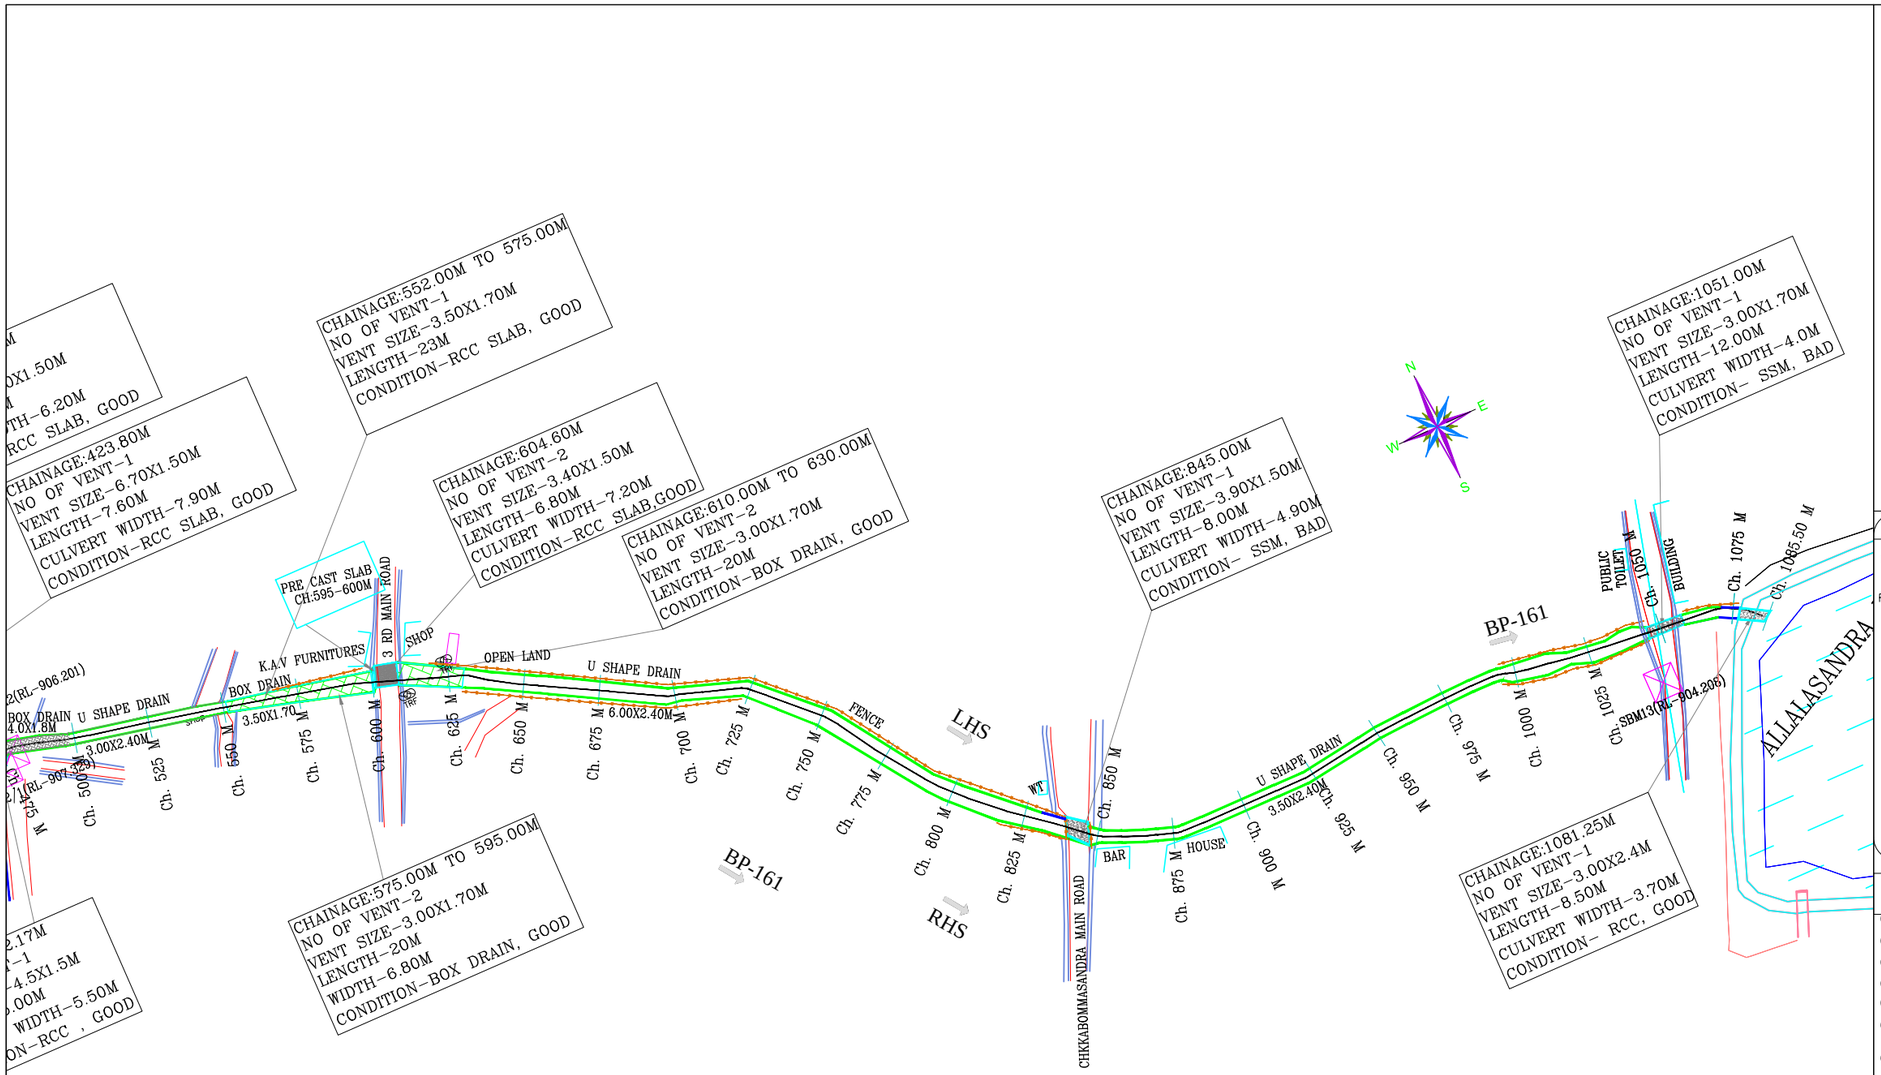

PLAN

KEY PLAN

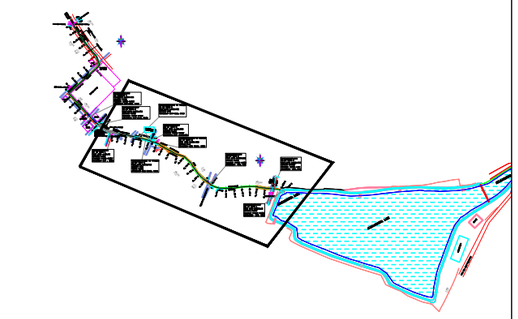

LEGEND

- TBM, GATE WALL
- ROAD, STORM WATER DRAIN, SSM/RETAINING WALL
- BUILDING, TEMPLE, MUSJID, TRANSFORMER (BUILDING)
- HIGH TENSION LINE, ELECTRICPOLE, TREE (HT LINE)
- MANHOLE, CULVERT, BRIDGE (MH, BRIDGE)
- FENCE, LAKE (LAKE)
- SLAB COVERED DRAIN, RAILWAY LINE
- BUND, BOREWELL, WATER TANK, HANDPUMP (BUND, BW)

NOTES:-

01. ALL CHAINAGES AND LEVELS ARE IN METRE.
02. DO NOT SCALE THIS DRAWING. ONLY WRITTEN DIMENSIONS SHALL BE FOLLOWED.
03. THE LEVELS AND PROPOSED DRAIN DETAILS SHOWN ALL ARE AS PER EXISTING SITE CONDITIONS
04. ALL DETAILS INDICATED IN THE DRAWINGS ARE WITH RESPECT TO DIRECTION OF FLOW.
05. TO BE READ IN CONJUNCTION WITH RELEVANT DESIGN REPORTS AND DRAWINGS
06. GROUND LEVEL INDICATED IN THE DRAWING IS THE LOWEST LEVEL EITHER ON L.H.S/R.H.S OF THE DRAIN
07. FOR DETAILS REGARDING DRAIN WIDENING,ALIGNMENT MODIFICATION,SERVICE ROAD FORMATION ETC., RELEVENT REPORTS, STRIP PLAN & DRAWINGS TO BE REFERED.
08. FOR STRUCTURAL DETAILS FOR RCC RETAINING WALLS, OTHER STRUCTURES RELEVENT DRAWING TO BE REFERED.
09. EXPANSION JOINTS TO BE PROVIDED AT EVERY 20m.INTERVEL FOR RCC BOX DRAIN, RCC RETAINING WALL, DRAIN BED ETC.
10. PROPER CARE SHOULD BE TAKEN FOR DRAIN ADJOINING STRUCTURES, WHILE EXECUTING THE WORK.
11. DISCREPANCIES IF ANY, OWING TO SITE CONDITIONS SHALL BE BROUGHT TO THE NOTICE OF ENGINEER-IN-CHARGE BEFORE EXECUTION.
12. AFTER DESILTING,CAVITIES TO BE FILLED,ERODED STONES TO BE RESTORED,POINTING & PLASTERING TO BE PROVIDED ON BOTH SIDES AS PER THE PROPOSALS SUGGESTED IN THE REPORT

LEGENDS

- RCC DRAIN
- CULVERT
- EARTHEN DRAIN
- SSM DRAIN
- ROAD SIDE DRAIN

CLIENT:-

BRUHATH BENGALURU MAHANAGARA PALIKE

NAME OF WORK:- CONSTRUCTION AND REMODELLING OF SWD BP-161 16TH B CROSS ROAD (SRINATH GOLD PALACE) TO HOYSAL GROUND IN YELAHANKA CONSTITUENCY IN YELAHANKA ZONE.

CONSULTANT :

BVH CONSULTING ENGINEERS

#41/2, 6TH MAIN ROAD, JNANAJYOTHI NAGARA, JNANA BHARATHI, BANGALORE – 560 056
PH: 9964339888, TELE PHONE: (080) 23241948,
E-mail: mbnk2278@yahoo.com

CONSULTANT	ASSISTANT. ENGINEER SWD YELAHANKA ZONE BBMP	ASSt.EXECUTIVE ENGINEER SWD YELAHANKA ZONE BBMP	EXECUTIVE ENGINEER SWD YELAHANKA ZONE BBMP	CHIEF ENGINEER SWD BBMP

PRINT SCALE:1:2000

SHEET NO: 2

NOTE :-

THIS DRAWING IS THE PROPERTY OF BVH CONSULTING ENGINEERS PVT LTD IT SHOULD NOT BE USED, COPIED OR REPRODUCED WITHOUT OUR WRITTEN PERMISSION.

BP-171-D

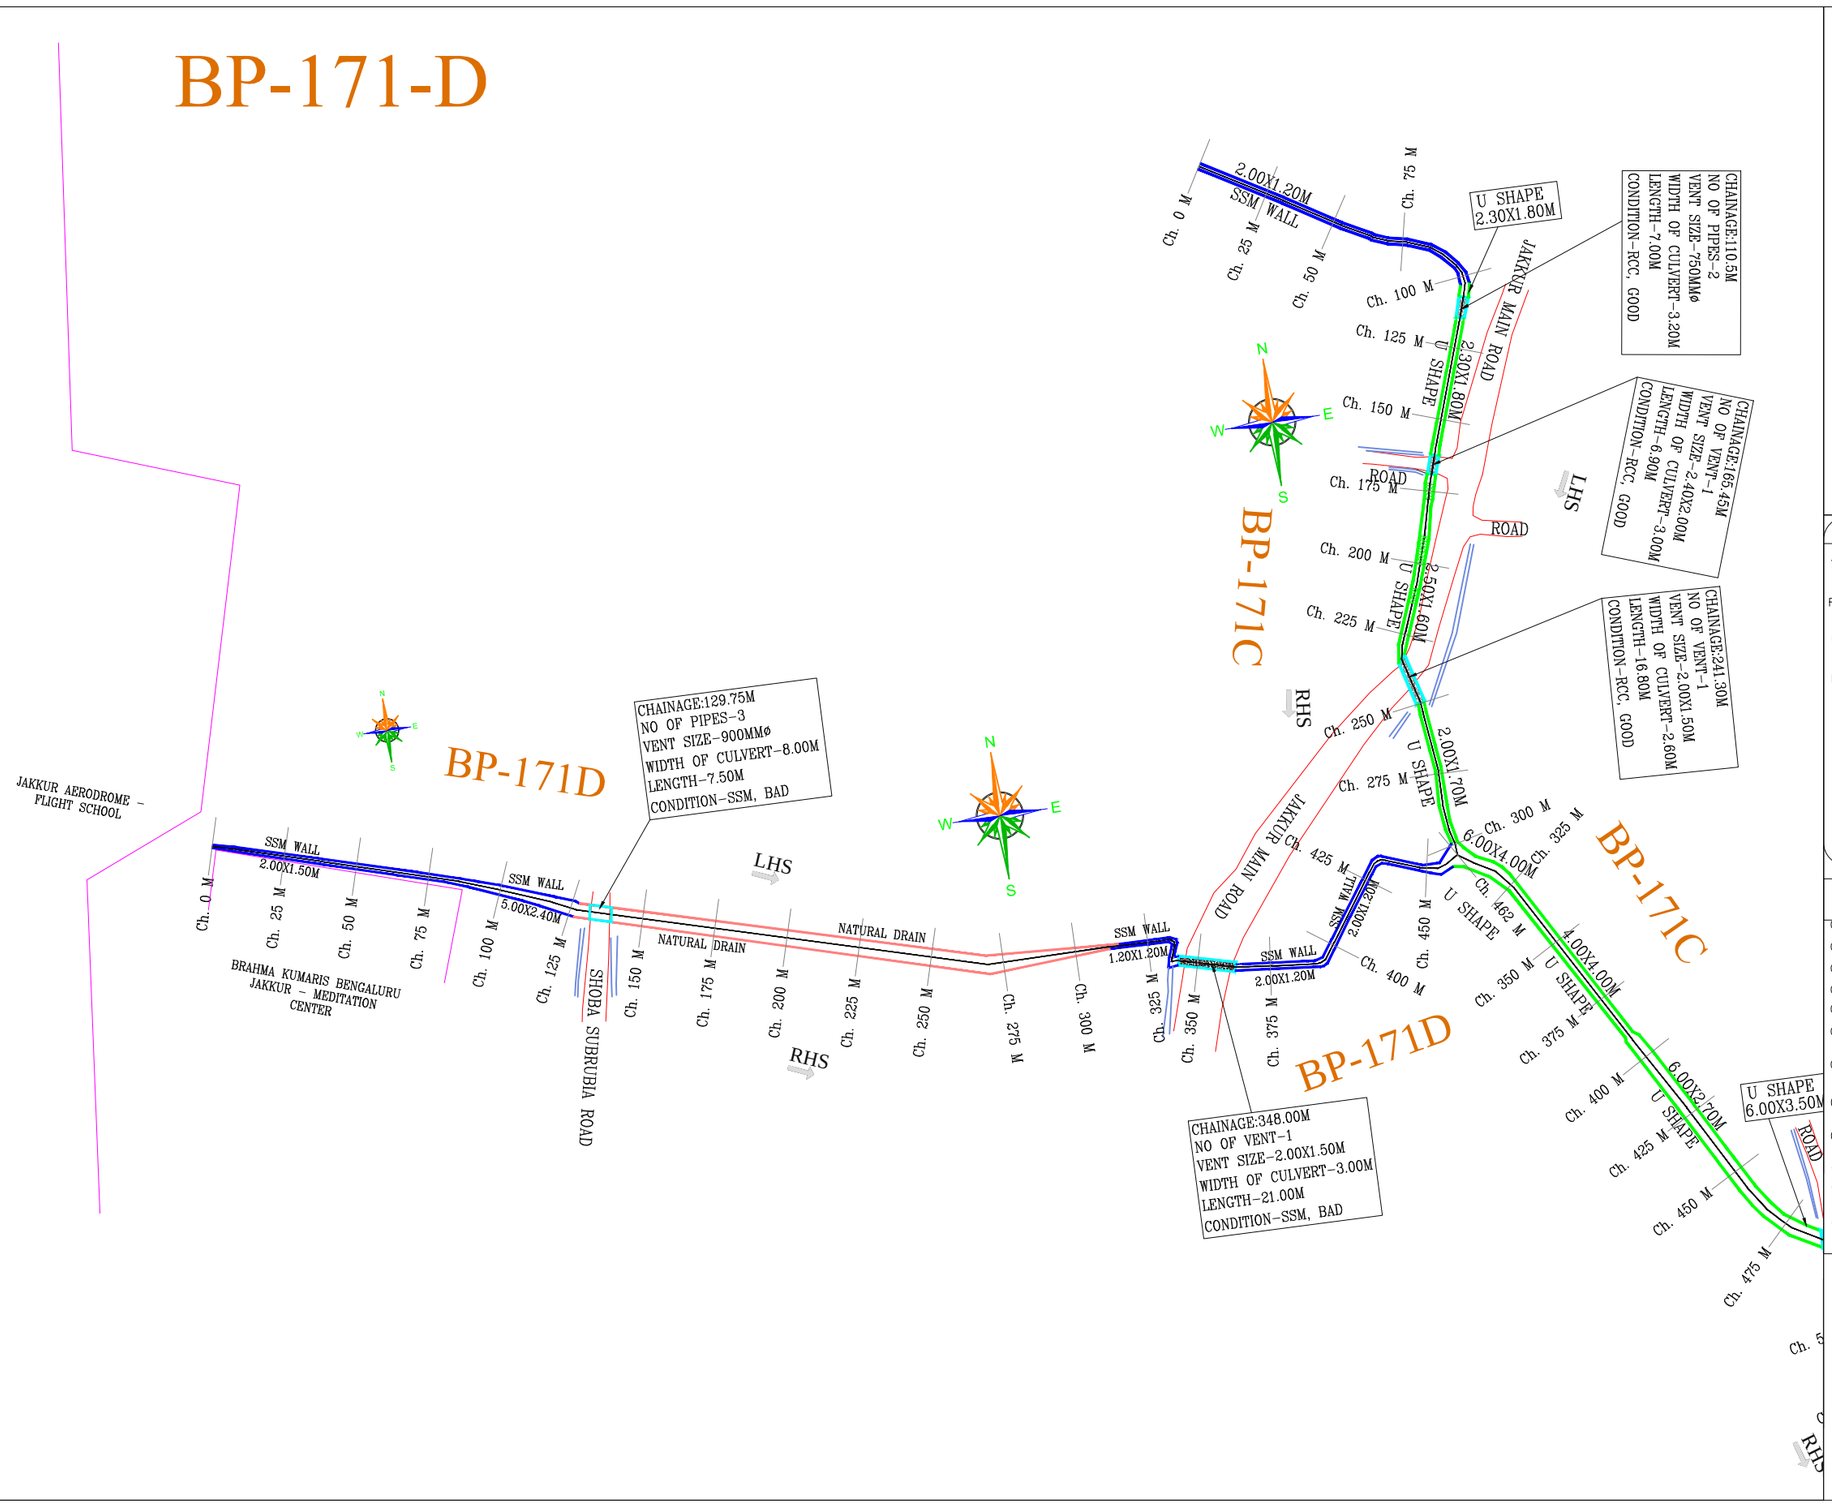

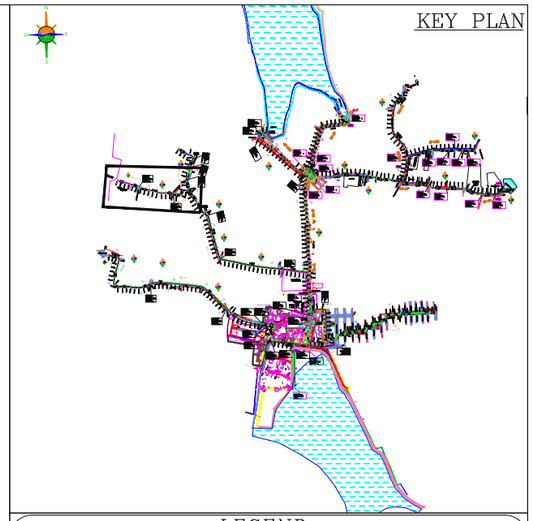

LEGEND

- TBM, GATE WALL
- ROAD, STORM WATER DRAIN, SSM/RETAINING WALL
- BUILDING, TEMPLE, MUSJID, TRANSFORMER — BUILDING
- HIGH TENSION LINE, ELECTRICPOLE, TREE — HT LINE
- MANHOLE, CULVERT, BRIDGE — MH, BRIDGE
- FENCE, LAKE — LAKE
- SLAB COVERED DRAIN, RAILWAY LINE
- BUND, BOREWELL, WATER TANK, HANDPUMP — BUND, BW

NOTES:–

01. ALL CHAINAGES AND LEVELS ARE IN METRE.
02. DO NOT SCALE THIS DRAWING. ONLY WRITTEN DIMENSIONS SHALL BE FOLLOWED.
03. THE LEVELS AND PROPOSED DRAIN DETAILS SHOWN ALL ARE AS PER EXISTING SITE CONDITIONS
04. ALL DETAILS INDICATED IN THE DRAWINGS ARE WITH RESPECT TO DIRECTION OF FLOW.
05. TO BE READ IN CONJUNCTION WITH RELEVANT DESIGN REPORTS AND DRAWINGS
06. GROUND LEVEL INDICATED IN THE DRAWING IS THE LOWEST LEVEL EITHER ON L.H.S/R.H.S OF THE DRAIN
07. FOR DETAILS REGARDING DRAIN WIDENING,ALIGNMENT MODIFICATION,SERVICE ROAD FORMATION ETC., RELEVENT REPORTS, STRIP PLAN & DRAWINGS TO BE REFERED.
08. FOR STRUCTURAL DETAILS FOR RCC RETAINING WALLS, OTHER STRUCTURES RELEVENT DRAWING TO BE REFERED.
09. EXPANSION JOINTS TO BE PROVIDED AT EVERY 20m.INTERVEL FOR RCC BOX DRAIN, RCC RETAINING WALL, DRAIN BED ETC.
10. PROPER CARE SHOULD BE TAKEN FOR DRAIN ADJOINING STRUCTURES, WHILE EXECUTING THE WORK.
11. DISCREPANCIES IF ANY, OWING TO SITE CONDITIONS SHALL BE BROUGHT TO THE NOTICE OF ENGINEER–IN–CHARGE BEFORE EXECUTION.
12. AFTER DESILTING,CAVITIES TO BE FILLED,ERODED STONES TO BE RESTORED,POINTING & PLASTERING TO BE PROVIDED ON BOTH SIDES AS PER THE PROPOSALS SUGGESTED IN THE REPORT

LEGENDS

- RCC DRAIN
- CULVERT
- EARTHEN DRAIN
- SSM DRAIN
- ROAD SIDE DRAIN

CLIENT:-

BRUHATH BENGALURU MAHANAGARA PALIKE

NAME OF WORK:- Construction of SWD and allied works from Jakkur Aerodrome flight school to Joining BP-171-C in Byatarayanapura Constituency in Yelahanka Zone

CONSULTANT :

BVH CONSULTING ENGINEERS

#41/2, 6TH MAIN ROAD, JNANAJYOTHI NAGARA, JNANA BHARATHI, BANGALORE – 560 056
PH: 9964339888, TELE PHONE: (080) 23241948,
E–mail: mbnk2278@yahoo.com

CONSULTANT	ASSISTANT. ENGINEER SWD YELAHANKA ZONE BBMP	ASSt.EXECUTIVE ENGINEER SWD YELAHANKA ZONE BBMP	EXECUTIVE ENGINEER SWD YELAHANKA ZONE BBMP	CHIEF ENGINEER SWD BBMP

PRINT SCALE:1:2000

SHEET NO: 1

NOTE :-

THIS DRAWING IS THE PROPERTY OF BVH CONSULTING ENGINEERS PVT LTD IT SHOULD NOT BE USED, COPIED OR REPRODUCED WITHOUT OUR WRITTEN PERMISSION.

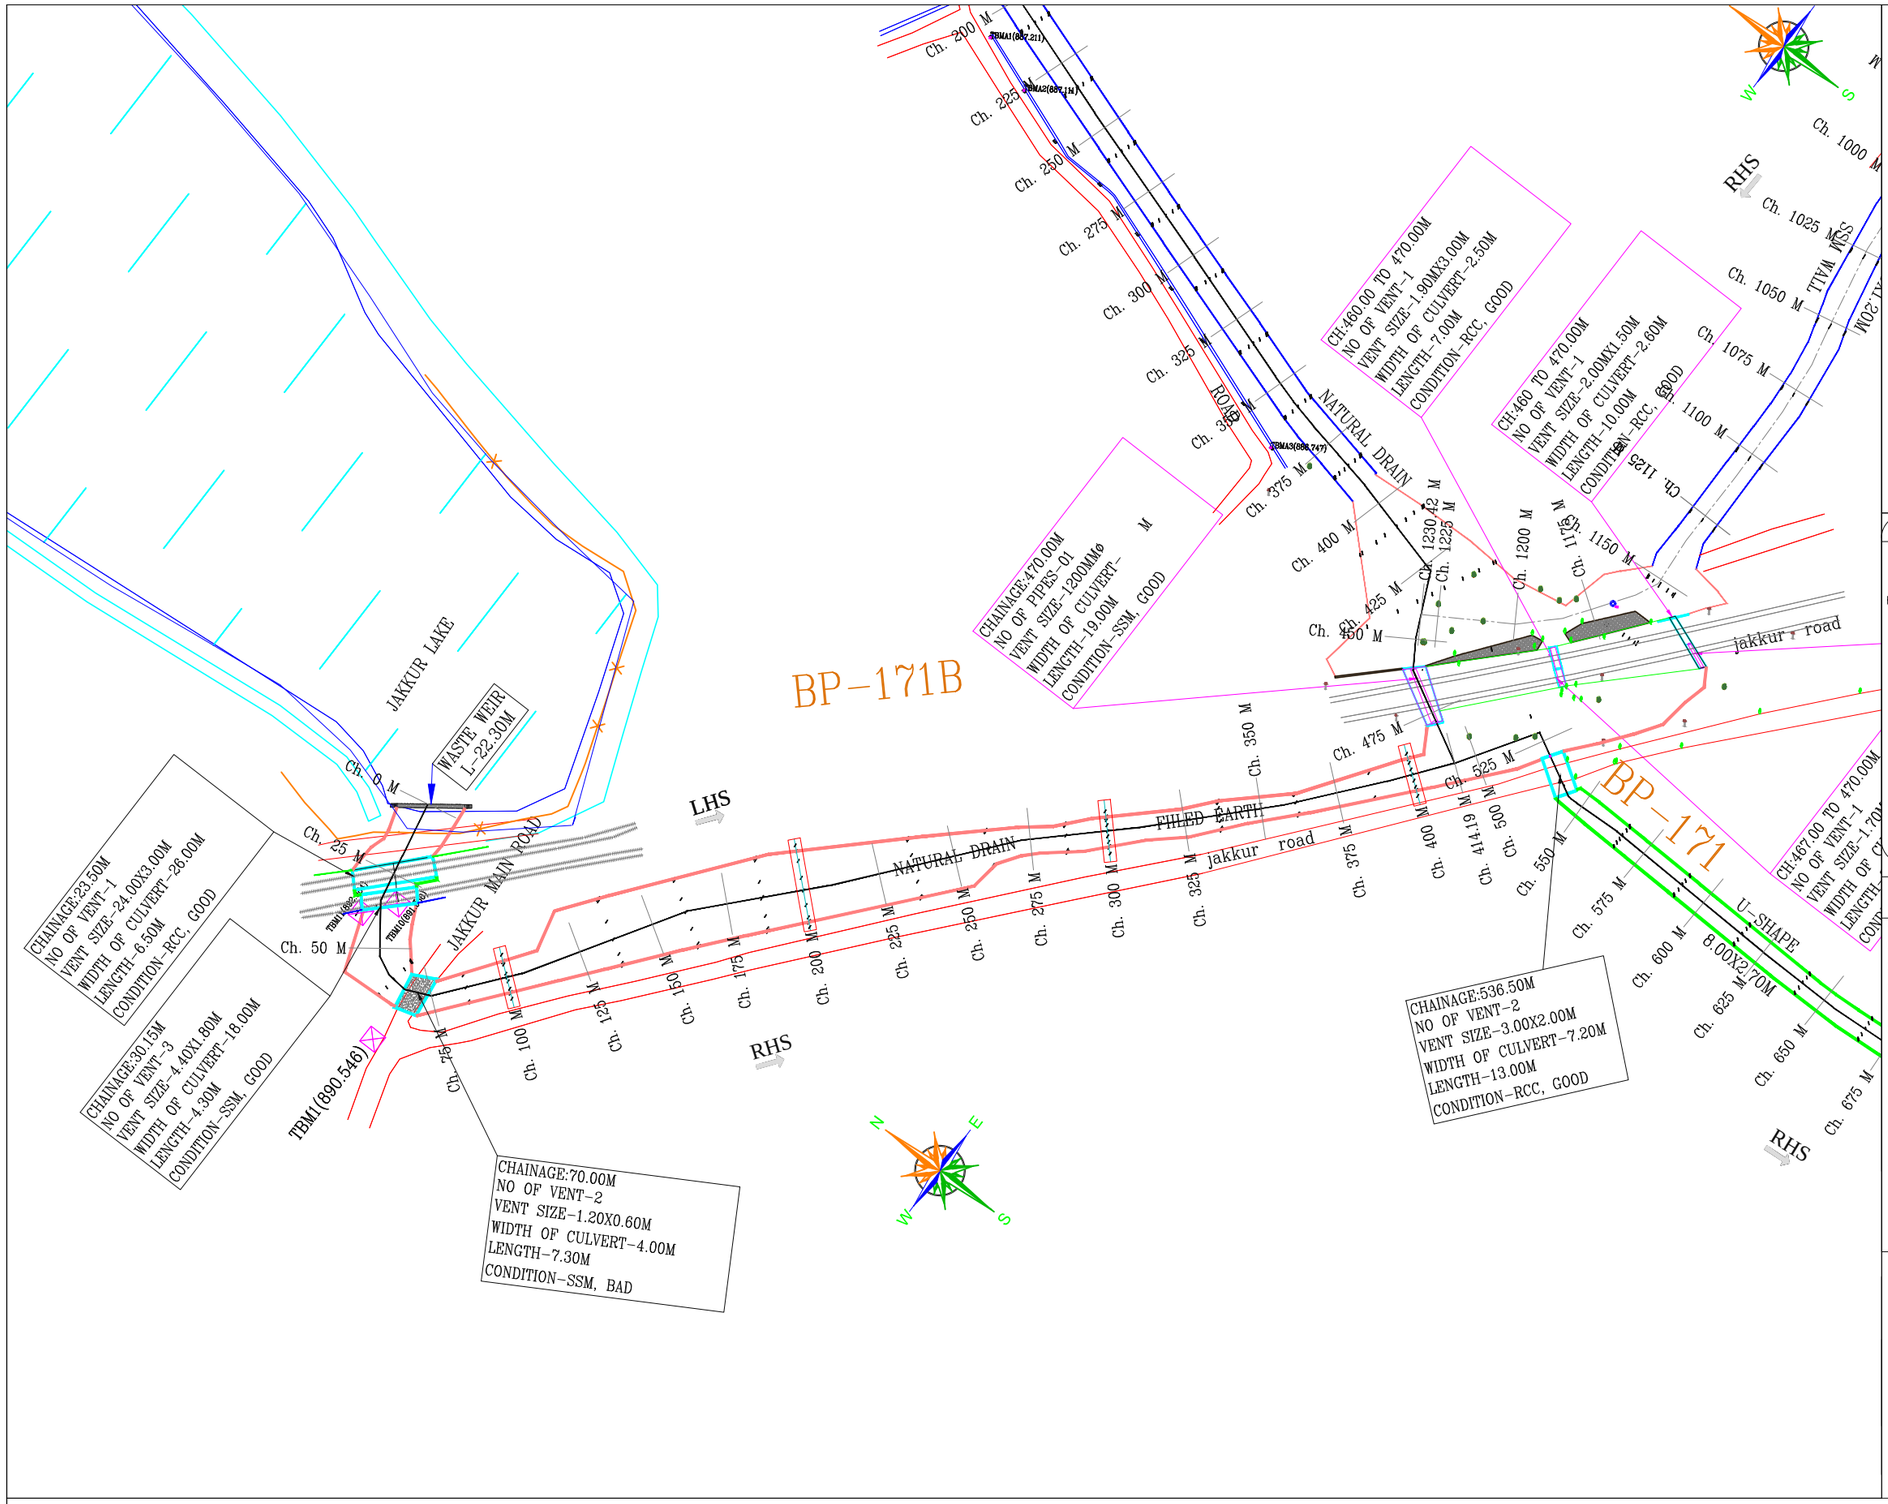

KEY PLAN

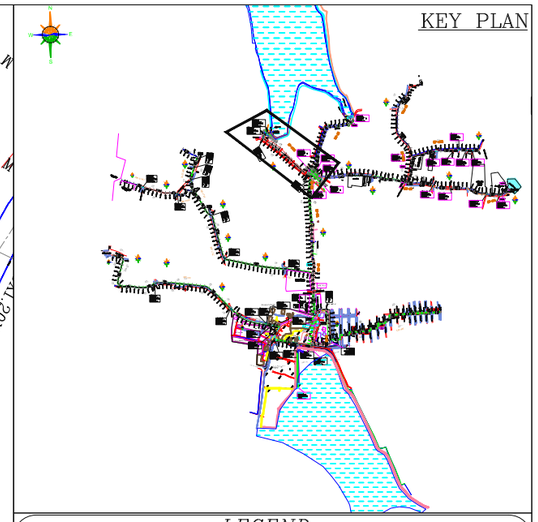

LEGEND

- TBM, GATE WALL
- ROAD, STORM WATER DRAIN, SSM/RETAINING WALL
- BUILDING, TEMPLE, MUSJID, TRANSFORMER — BUILDING
- HIGH TENSION LINE, ELECTRICPOLE, TREE — HT LINE
- MANHOLE, CULVERT, BRIDGE — MH, BRIDGE
- FENCE, LAKE — LAKE
- SLAB COVERED DRAIN, RAILWAY LINE
- BUND, BOREWELL, WATER TANK, HANDPUMP — BUND, BW

NOTES:-

01. ALL CHAINAGES AND LEVELS ARE IN METRE.
02. DO NOT SCALE THIS DRAWING. ONLY WRITTEN DIMENSIONS SHALL BE FOLLOWED.
03. THE LEVELS AND PROPOSED DRAIN DETAILS SHOWN ALL ARE AS PER EXISTING SITE CONDITIONS
04. ALL DETAILS INDICATED IN THE DRAWINGS ARE WITH RESPECT TO DIRECTION OF FLOW.
05. TO BE READ IN CONJUNCTION WITH RELEVANT DESIGN REPORTS AND DRAWINGS
06. GROUND LEVEL INDICATED IN THE DRAWING IS THE LOWEST LEVEL EITHER ON L.H.S/R.H.S OF THE DRAIN
07. FOR DETAILS REGARDING DRAIN WIDENING,ALIGNMENT MODIFICATION,SERVICE ROAD FORMATION ETC., RELEVENT REPORTS, STRIP PLAN & DRAWINGS TO BE REFERED.
08. FOR STRUCTURAL DETAILS FOR RCC RETAINING WALLS, OTHER STRUCTURES RELEVENT DRAWING TO BE REFERED.
09. EXPANSION JOINTS TO BE PROVIDED AT EVERY 20m.INTERVEL FOR RCC BOX DRAIN, RCC RETAINING WALL, DRAIN BED ETC.
10. PROPER CARE SHOULD BE TAKEN FOR DRAIN ADJOINING STRUCTURES, WHILE EXECUTING THE WORK.
11. DISCREPANCIES IF ANY, OWING TO SITE CONDITIONS SHALL BE BROUGHT TO THE NOTICE OF ENGINEER-IN-CHARGE BEFORE EXECUTION.
12. AFTER DESILTING,CAVITIES TO BE FILLED,ERODED STONES TO BE RESTORED,POINTING & PLASTERING TO BE PROVIDED ON BOTH SIDES AS PER THE PROPOSALS SUGGESTED IN THE REPORT

LEGENDS

- RCC DRAIN
- CULVERT
- EARTHEN DRAIN
- SSM DRAIN
- ROAD SIDE DRAIN

CLIENT:-

BRUHATH BENGALURU MAHANAGARA PALIKE

BP-171-B

NAME OF WORK:-CONSTRUCTION AND REMODELLING OF SWD BP-171-B JAKKUR RHS WASTE WEIR TO JOINING BP-171,JAKKUR IN BYATARAYANAPURA CONSTITUENCY IN YELAHANKA ZONE.

CONSULTANT :

BVH CONSULTING ENGINEERS

#41/2, 6TH MAIN ROAD, JNANAJYOTHI NAGARA, JNANA BHARATHI, BANGALORE – 560 056
PH: 9964339888, TELE PHONE: (080) 23241948,
E-mail: mbnk2278@yahoo.com

CONSULTANT

ASSISTANT. ENGINEER
SWD YELAHANKA ZONE
BBMP

ASSt.EXECUTIVE ENGINEER
SWD YELAHANKA ZONE
BBMP

EXECUTIVE ENGINEER
SWD YELAHANKA ZONE
BBMP

CHIEF ENGINEER
SWD BBMP

PRINT SCALE:1:2000

SHEET NO: 1

NOTE :-

THIS DRAWING IS THE PROPERTY OF BVH CONSULTING ENGINEERS PVT LTD IT SHOULD NOT BE USED, COPIED OR REPRODUCED WITHOUT OUR WRITTEN PERMISSION.

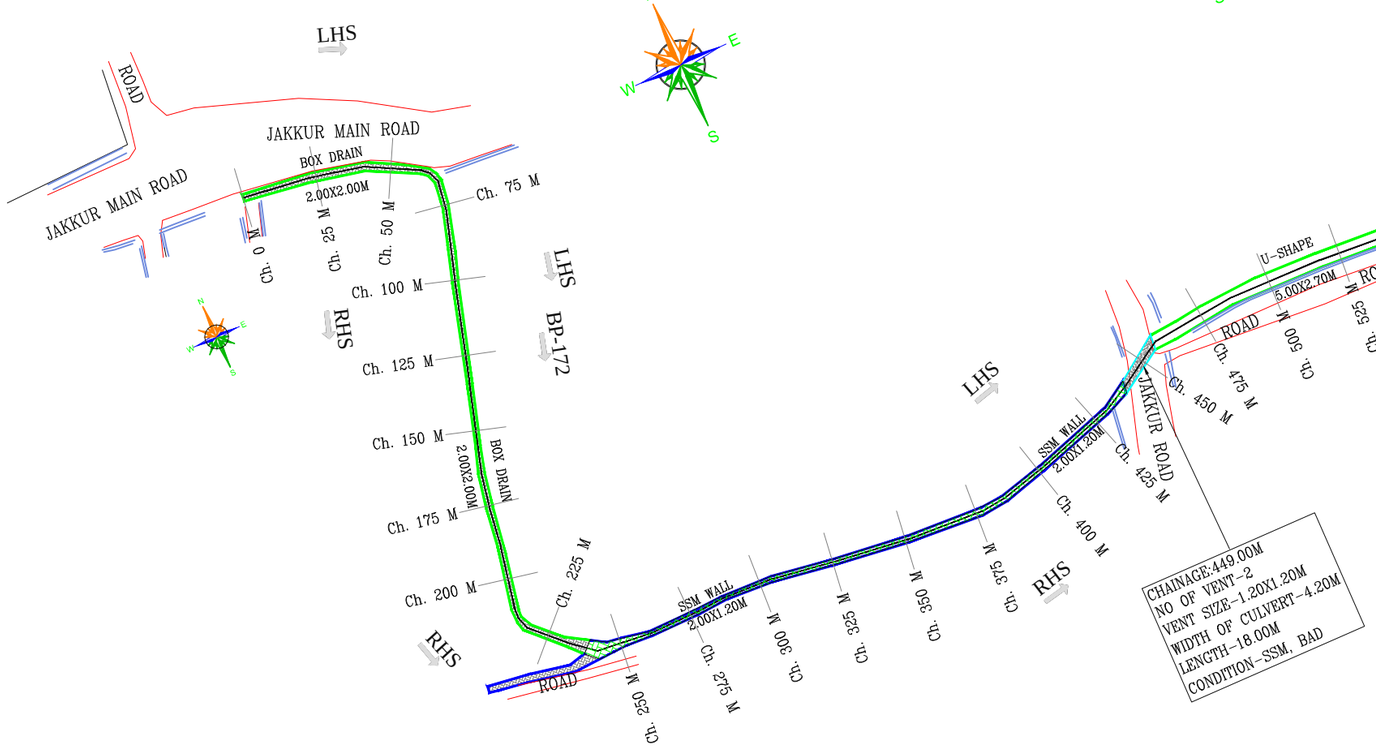

KEY PLAN

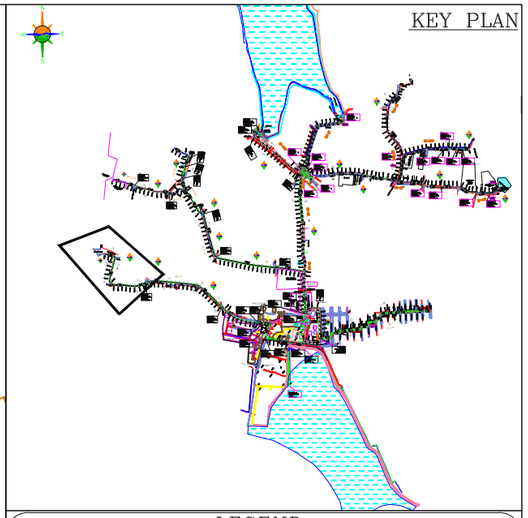

LEGEND

TBM, GATE WALL	
ROAD, STORM WATER DRAIN, SSM/RETAINING WALL	
BUILDING, TEMPLE, MUSJID, TRANSFORMER	BUILDING
HIGH TENSION LINE, ELECTRICPOLE, TREE	HT LINE
MANHOLE, CULVERT, BRIDGE	MH, BRIDGE
FENCE, LAKE	LAKE
SLAB COVERED DRAIN, RAILWAY LINE	
BUND, BOREWELL, WATER TANK, HANDPUMP	BUND, BW

NOTES:–

01. ALL CHAINAGES AND LEVELS ARE IN METRE.
02. DO NOT SCALE THIS DRAWING. ONLY WRITTEN DIMENSIONS SHALL BE FOLLOWED.
03. THE LEVELS AND PROPOSED DRAIN DETAILS SHOWN ALL ARE AS PER EXISTING SITE CONDITIONS
04. ALL DETAILS INDICATED IN THE DRAWINGS ARE WITH RESPECT TO DIRECTION OF FLOW.
05. TO BE READ IN CONJUNCTION WITH RELEVANT DESIGN REPORTS AND DRAWINGS
06. GROUND LEVEL INDICATED IN THE DRAWING IS THE LOWEST LEVEL EITHER ON L.H.S/R.H.S OF THE DRAIN
07. FOR DETAILS REGARDING DRAIN WIDENING,ALIGNMENT MODIFICATION,SERVICE ROAD FORMATION ETC., RELEVENT REPORTS, STRIP PLAN & DRAWINGS TO BE REFERED.
08. FOR STRUCTURAL DETAILS FOR RCC RETAINING WALLS, OTHER STRUCTURES RELEVENT DRAWING TO BE REFERED.
09. EXPANSION JOINTS TO BE PROVIDED AT EVERY 20m.INTERVEL FOR RCC BOX DRAIN, RCC RETAINING WALL, DRAIN BED ETC.
10. PROPER CARE SHOULD BE TAKEN FOR DRAIN ADJOINING STRUCTURES, WHILE EXECUTING THE WORK.
11. DISCREPANCIES IF ANY, OWING TO SITE CONDITIONS SHALL BE BROUGHT TO THE NOTICE OF ENGINEER–IN–CHARGE BEFORE EXECUTION.
12. AFTER DESILTING,CAVITIES TO BE FILLED,ERODED STONES TO BE RESTORED,POINTING & PLASTERING TO BE PROVIDED ON BOTH SIDES AS PER THE PROPOSALS SUGGESTED IN THE REPORT

LEGENDS

RCC DRAIN	
CULVERT	
EARTHEN DRAIN	
SSM DRAIN	
ROAD SIDE DRAIN	

CLIENT:-
BRUHATH BENGALURU MAHANAGARA PALIKE

BP-172

NAME OF WORK:- CONSTRUCTION AND REMODELLING OF SWD BP-172 SRI DODDAMMADEVI TEMPLE,JAKKURU LAYOUT TO JAKKUR MAIN ROAD IN BYATARAYANAPURA CONSTITUENCY IN YELAHANKA ZONE.

CONSULTANT :
BVH CONSULTING ENGINEERS
#41/2, 6TH MAIN ROAD, JNANAJYOTHI NAGARA, JNANA BHARATHI, BANGALORE – 560 056
PH: 9964339888, TELE PHONE: (080) 23241948,
E–mail: mbnk2278@yahoo.com

CONSULTANT	ASSISTANT. ENGINEER SWD YELAHANKA ZONE BBMP	ASSt.EXECUTIVE ENGINEER SWD YELAHANKA ZONE BBMP	EXECUTIVE ENGINEER SWD YELAHANKA ZONE BBMP	CHIEF ENGINEER SWD BBMP

PRINT SCALE:1:2000

SHEET NO: 1

NOTE :-

THIS DRAWING IS THE PROPERTY OF BVH CONSULTING ENGINEERS PVT LTD IT SHOULD NOT BE USED, COPIED OR REPRODUCED WITHOUT OUR WRITTEN PERMISSION.

BP-174-A

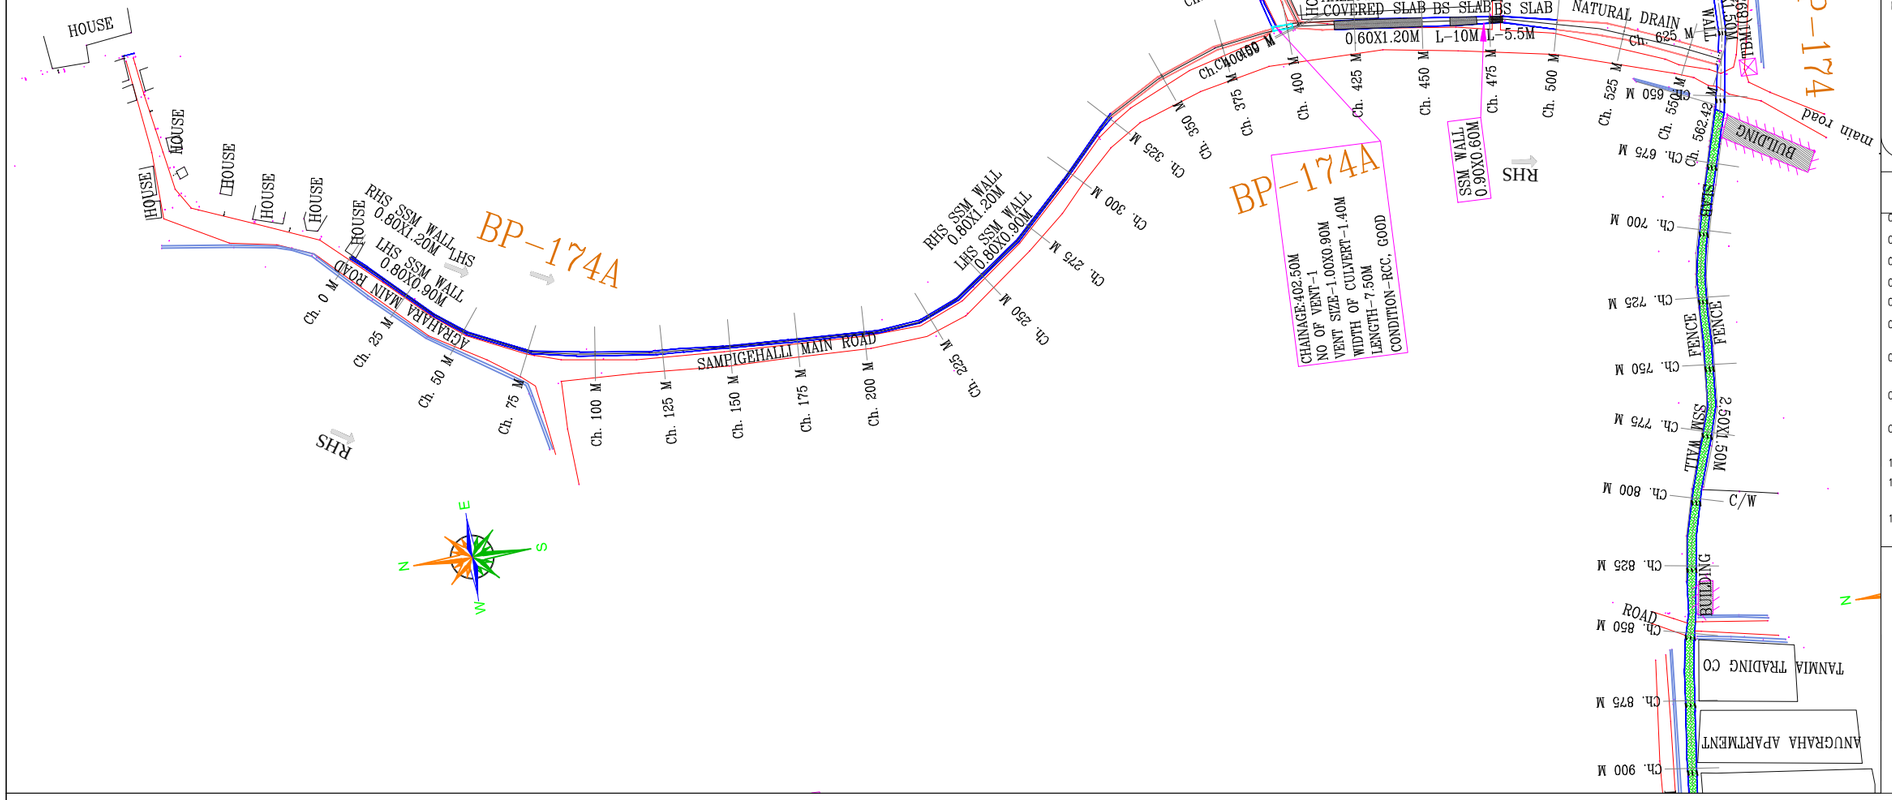

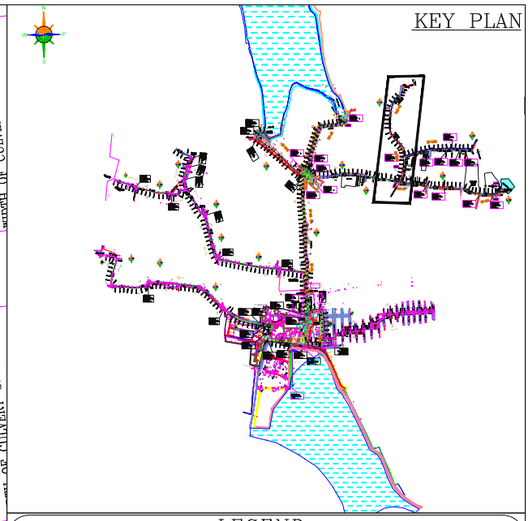

LEGEND

- TBM, GATE WALL
- ROAD, STORM WATER DRAIN, SSM/RETAINING WALL
- BUILDING, TEMPLE, MUSJID, TRANSFORMER
- HIGH TENSION LINE, ELECTRICPOLE, TREE
- MANHOLE, CULVERT, BRIDGE
- FENCE, LAKE
- SLAB COVERED DRAIN, RAILWAY LINE
- BUND, BOREWELL, WATER TANK, HANDPUMP

NOTES:–

01. ALL CHAINAGES AND LEVELS ARE IN METRE.
02. DO NOT SCALE THIS DRAWING. ONLY WRITTEN DIMENSIONS SHALL BE FOLLOWED.
03. THE LEVELS AND PROPOSED DRAIN DETAILS SHOWN ALL ARE AS PER EXISTING SITE CONDITIONS
04. ALL DETAILS INDICATED IN THE DRAWINGS ARE WITH RESPECT TO DIRECTION OF FLOW.
05. TO BE READ IN CONJUNCTION WITH RELEVANT DESIGN REPORTS AND DRAWINGS
06. GROUND LEVEL INDICATED IN THE DRAWING IS THE LOWEST LEVEL EITHER ON L.H.S/R.H.S OF THE DRAIN
07. FOR DETAILS REGARDING DRAIN WIDENING,ALIGNMENT MODIFICATION,SERVICE ROAD FORMATION ETC., RELEVENT REPORTS, STRIP PLAN & DRAWINGS TO BE REFERED.
08. FOR STRUCTURAL DETAILS FOR RCC RETAINING WALLS, OTHER STRUCTURES RELEVENT DRAWING TO BE REFERED.
09. EXPANSION JOINTS TO BE PROVIDED AT EVERY 20m.INTERVEL FOR RCC BOX DRAIN, RCC RETAINING WALL, DRAIN BED ETC.
10. PROPER CARE SHOULD BE TAKEN FOR DRAIN ADJOINING STRUCTURES, WHILE EXECUTING THE WORK.
11. DISCREPANCIES IF ANY, OWING TO SITE CONDITIONS SHALL BE BROUGHT TO THE NOTICE OF ENGINEER-IN-CHARGE BEFORE EXECUTION.
12. AFTER DESILTING,CAVITIES TO BE FILLED,ERODED STONES TO BE RESTORED,POINTING & PLASTERING TO BE PROVIDED ON BOTH SIDES AS PER THE PROPOSALS SUGGESTED IN THE REPORT

LEGENDS

- RCC DRAIN
- CULVERT
- EARTHEN DRAIN
- SSM DRAIN
- ROAD SIDE DRAIN

CLIENT:-

BRUHATH BENGALURU MAHANAGARA PALIKE

NAME OF WORK:- Construction of SWD and allied works from Sampigehalli village to Joining BP-174 in Byatarayanapura Constituency in Yelahanka Zone

CONSULTANT :

BVH CONSULTING ENGINEERS

#41/2, 6TH MAIN ROAD, JNANAJYOTHI NAGARA, JNANA BHARATHI, BANGALORE – 560 056
PH: 9964339888, TELE PHONE: (080) 23241948,
E-mail: mbnk2278@yahoo.com

CONSULTANT

ASSISTANT. ENGINEER
SWD YELAHANKA ZONE
BBMP

ASSt.EXECUTIVE ENGINEER
SWD YELAHANKA ZONE
BBMP

EXECUTIVE ENGINEER
SWD YELAHANKA ZONE
BBMP

CHIEF ENGINEER
SWD BBMP

PRINT SCALE:1:2000

SHEET NO: 1

NOTE :-

THIS DRAWING IS THE PROPERTY OF BVH CONSULTING ENGINEERS PVT LTD IT SHOULD NOT BE USED, COPIED OR REPRODUCED WITHOUT OUR WRITTEN PERMISSION.

BP-176-A

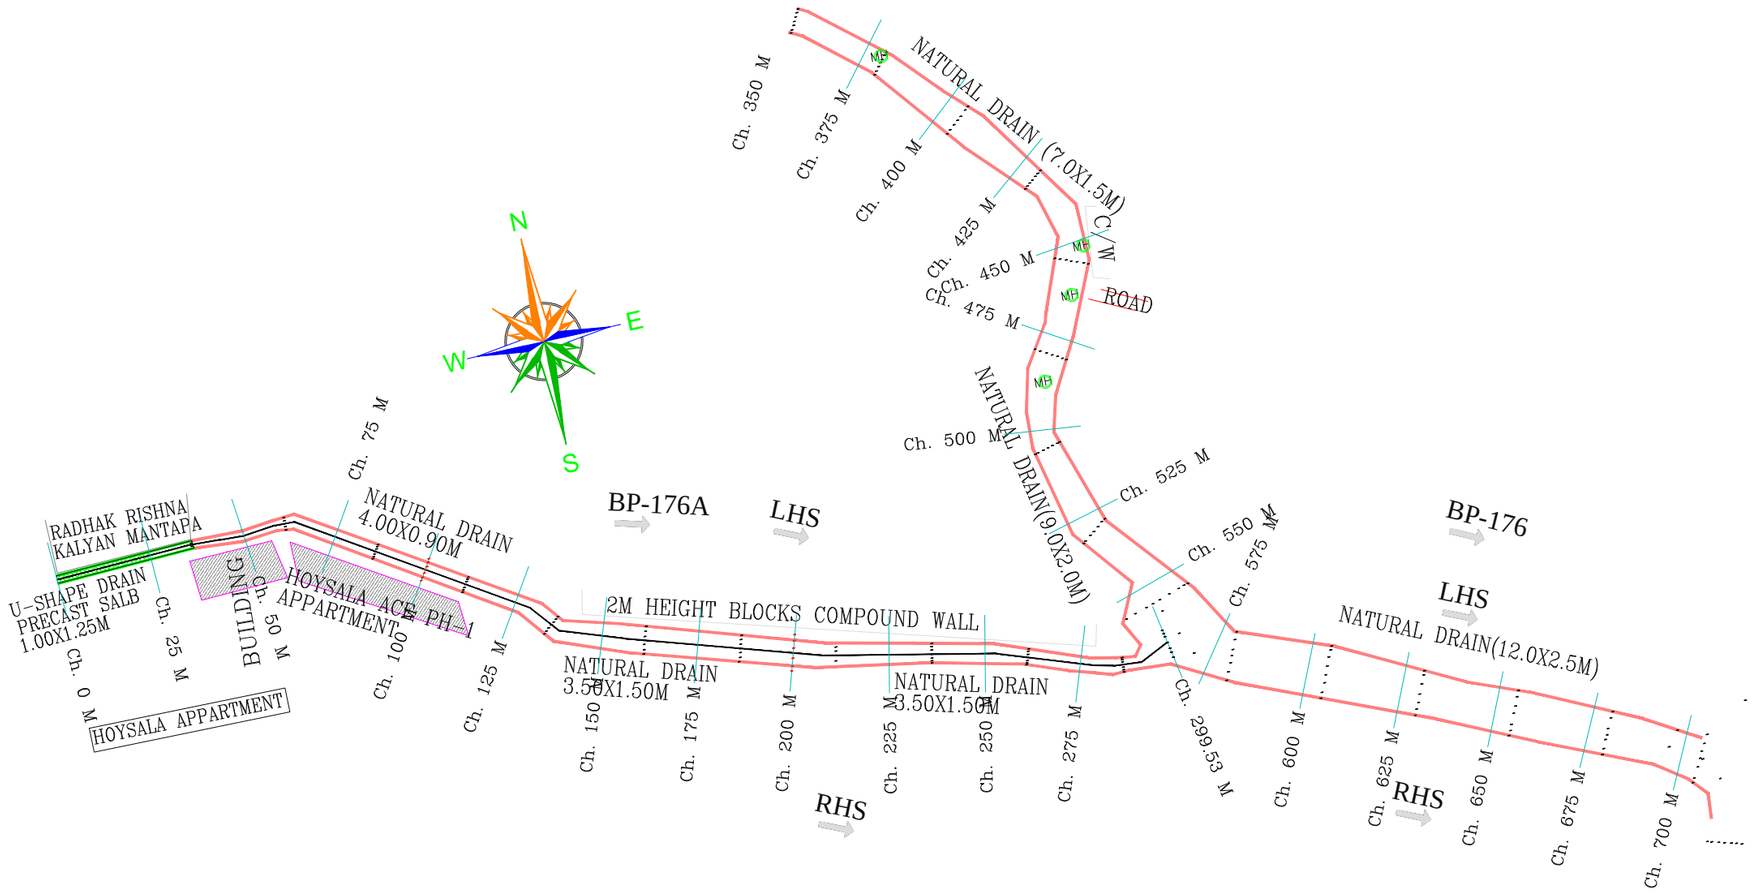

PLAN

KEY PLAN

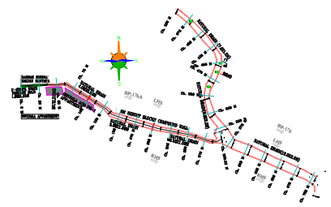

LEGEND

- TBM, GATE WALL
- ROAD, STORM WATER DRAIN, SSM/RETAINING WALL
- BUILDING, TEMPLE, MUSJID, TRANSFORMER — BUILDING
- HIGH TENSION LINE, ELECTRICPOLE, TREE — HT LINE
- MANHOLE, CULVERT, BRIDGE — MH, BRIDGE
- FENCE, LAKE — LAKE
- SLAB COVERED DRAIN, RAILWAY LINE
- BUND, BOREWELL, WATER TANK, HANDPUMP — BUND, BW

NOTES:–

01. ALL CHAINAGES AND LEVELS ARE IN METRE.
02. DO NOT SCALE THIS DRAWING. ONLY WRITTEN DIMENSIONS SHALL BE FOLLOWED.
03. THE LEVELS AND PROPOSED DRAIN DETAILS SHOWN ALL ARE AS PER EXISTING SITE CONDITIONS
04. ALL DETAILS INDICATED IN THE DRAWINGS ARE WITH RESPECT TO DIRECTION OF FLOW.
05. TO BE READ IN CONJUNCTION WITH RELEVANT DESIGN REPORTS AND DRAWINGS
06. GROUND LEVEL INDICATED IN THE DRAWING IS THE LOWEST LEVEL EITHER ON L.H.S/R.H.S OF THE DRAIN
07. FOR DETAILS REGARDING DRAIN WIDENING,ALIGNMENT MODIFICATION,SERVICE ROAD FORMATION ETC., RELEVENT REPORTS, STRIP PLAN & DRAWINGS TO BE REFERED.
08. FOR STRUCTURAL DETAILS FOR RCC RETAINING WALLS, OTHER STRUCTURES RELEVENT DRAWING TO BE REFERED.
09. EXPANSION JOINTS TO BE PROVIDED AT EVERY 20m.INTERVEL FOR RCC BOX DRAIN, RCC RETAINING WALL, DRAIN BED ETC.
10. PROPER CARE SHOULD BE TAKEN FOR DRAIN ADJOINING STRUCTURES, WHILE EXECUTING THE WORK.
11. DISCREPANCIES IF ANY, OWING TO SITE CONDITIONS SHALL BE BROUGHT TO THE NOTICE OF ENGINEER–IN–CHARGE BEFORE EXECUTION.
12. AFTER DESILTING,CAVITIES TO BE FILLED,ERODED STONES TO BE RESTORED,POINTING & PLASTERING TO BE PROVIDED ON BOTH SIDES AS PER THE PROPOSALS SUGGESTED IN THE REPORT

LEGENDS

- RCC DRAIN
- CULVERT
- EARTHEN DRAIN
- SSM DRAIN
- ROAD SIDE DRAIN

CLIENT:-
BRUHATH BENGALURU MAHANAGARA PALIKE

NAME OF WORK:-CONSTRUCTION AND REMODELLING OF SWD BP-176-A RADHAKRISHNA KALYANA MANTAPA TO JOINING BP-176 IN BYATARAYANAPURA CONSTITUENCY IN YELAHANKA ZONE

CONSULTANT :
BVH CONSULTING ENGINEERS
#41/2, 6TH MAIN ROAD, JNANAJYOTHI NAGARA, JNANA BHARATHI, BANGALORE – 560 056
PH: 9964339888, TELE PHONE: (080) 23241948,
E-mail: mbnk2278@yahoo.com

CONSULTANT	ASSISTANT. ENGINEER SWD YELAHANKA ZONE BBMP	ASSt.EXECUTIVE ENGINEER SWD YELAHANKA ZONE BBMP	EXECUTIVE ENGINEER SWD YELAHANKA ZONE BBMP	CHIEF ENGINEER SWD BBMP

PRINT SCALE:1:2000

SHEET NO: 1

NOTE :-

THIS DRAWING IS THE PROPERTY OF BVH CONSULTING ENGINEERS PVT LTD IT SHOULD NOT BE USED, COPIED OR REPRODUCED WITHOUT OUR WRITTEN PERMISSION.

BP-176B

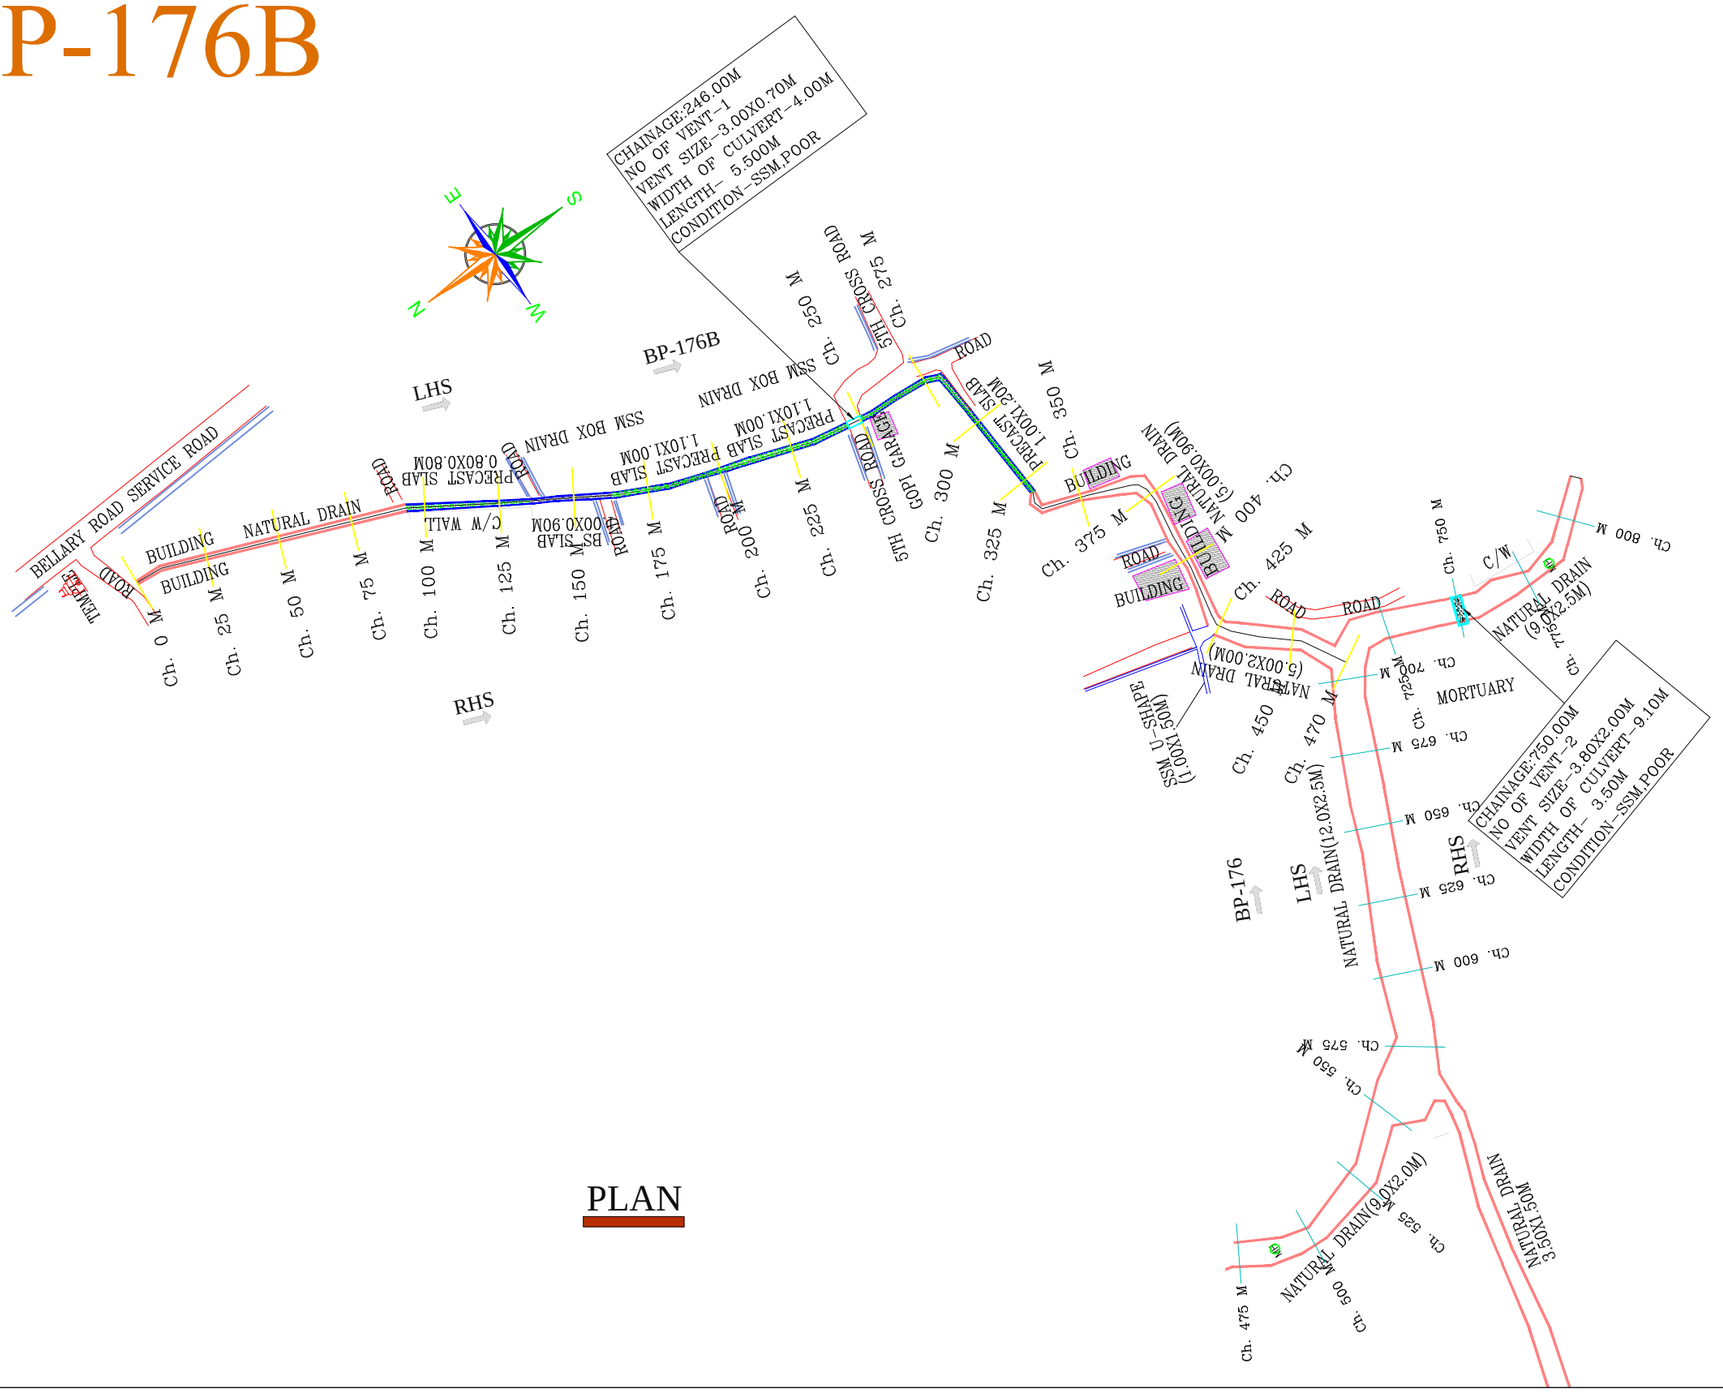

PLAN

KEY PLAN

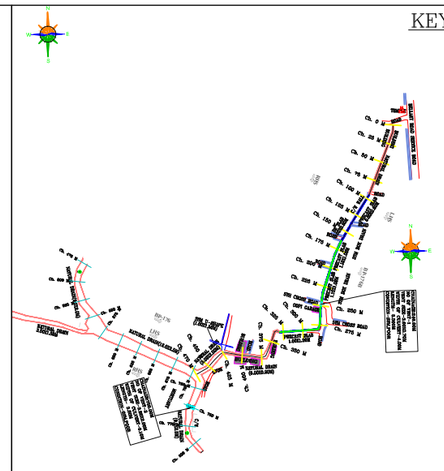

LEGEND

TBM, GATE WALL

ROAD, STORM WATER DRAIN, SSM/RETAINING WALL

BUILDING, TEMPLE, MUSJID, TRANSFORMER — BUILDING

HIGH TENSION LINE, ELECTRICPOLE, TREE — HT LINE

MANHOLE, CULVERT, BRIDGE — MH — BRIDGE

FENCE, LAKE — LAKE

SLAB COVERED DRAIN, RAILWAY LINE

BUND, BOREWELL, WATER TANK, HANDPUMP — BUND — BW

NOTES:–

01. ALL CHAINAGES AND LEVELS ARE IN METRE.
02. DO NOT SCALE THIS DRAWING. ONLY WRITTEN DIMENSIONS SHALL BE FOLLOWED.
03. THE LEVELS AND PROPOSED DRAIN DETAILS SHOWN ALL ARE AS PER EXISTING SITE CONDITIONS
04. ALL DETAILS INDICATED IN THE DRAWINGS ARE WITH RESPECT TO DIRECTION OF FLOW.
05. TO BE READ IN CONJUNCTION WITH RELEVANT DESIGN REPORTS AND DRAWINGS
06. GROUND LEVEL INDICATED IN THE DRAWING IS THE LOWEST LEVEL EITHER ON L.H.S/R.H.S OF THE DRAIN
07. FOR DETAILS REGARDING DRAIN WIDENING,ALIGNMENT MODIFICATION,SERVICE ROAD FORMATION ETC., RELEVENT REPORTS, STRIP PLAN & DRAWINGS TO BE REFERED.
08. FOR STRUCTURAL DETAILS FOR RCC RETAINING WALLS, OTHER STRUCTURES RELEVENT DRAWING TO BE REFERED.
09. EXPANSION JOINTS TO BE PROVIDED AT EVERY 20m.INTERVEL FOR RCC BOX DRAIN, RCC RETAINING WALL, DRAIN BED ETC.
10. PROPER CARE SHOULD BE TAKEN FOR DRAIN ADJOINING STRUCTURES, WHILE EXECUTING THE WORK.
11. DISCREPANCIES IF ANY, OWING TO SITE CONDITIONS SHALL BE BROUGHT TO THE NOTICE OF ENGINEER–IN–CHARGE BEFORE EXECUTION.
12. AFTER DESILTING,CAVITIES TO BE FILLED,ERODED STONES TO BE RESTORED,POINTING & PLASTERING TO BE PROVIDED ON BOTH SIDES AS PER THE PROPOSALS SUGGESTED IN THE REPORT

LEGENDS

- RCC DRAIN
- CULVERT
- EARTHEN DRAIN
- SSM DRAIN
- ROAD SIDE DRAIN

CLIENT:-
BRUHATH BENGALURU MAHANAGARA PALIKE

BP-176B

NAME OF WORK:-CONSTRUCTION AND REMODELLING OF SWD BP-176-B L & T TECH PARK TO JOINING BP-176 IN BYATARAYANAPURA CONSTITUENCY IN YELAHANKA ZONE

CONSULTANT :

BVH CONSULTING ENGINEERS

#41/2, 6TH MAIN ROAD, JNANAJYOTHI NAGARA, JNANA BHARATHI, BANGALORE – 560 056
PH: 9964339888, TELE PHONE: (080) 23241948,
E–mail: mbnk2278@yahoo.com

CONSULTANT	ASSISTANT. ENGINEER SWD YELAHANKA ZONE BBMP	ASSt.EXECUTIVE ENGINEER SWD YELAHANKA ZONE BBMP	EXECUTIVE ENGINEER SWD YELAHANKA ZONE BBMP	CHIEF ENGINEER SWD BBMP

PRINT SCALE:1:2000

SHEET NO: 1

NOTE :-

THIS DRAWING IS THE PROPERTY OF BVH CONSULTING ENGINEERS PVT LTD IT SHOULD NOT BE USED, COPIED OR REPRODUCED WITHOUT OUR WRITTEN PERMISSION.

BP-176-C

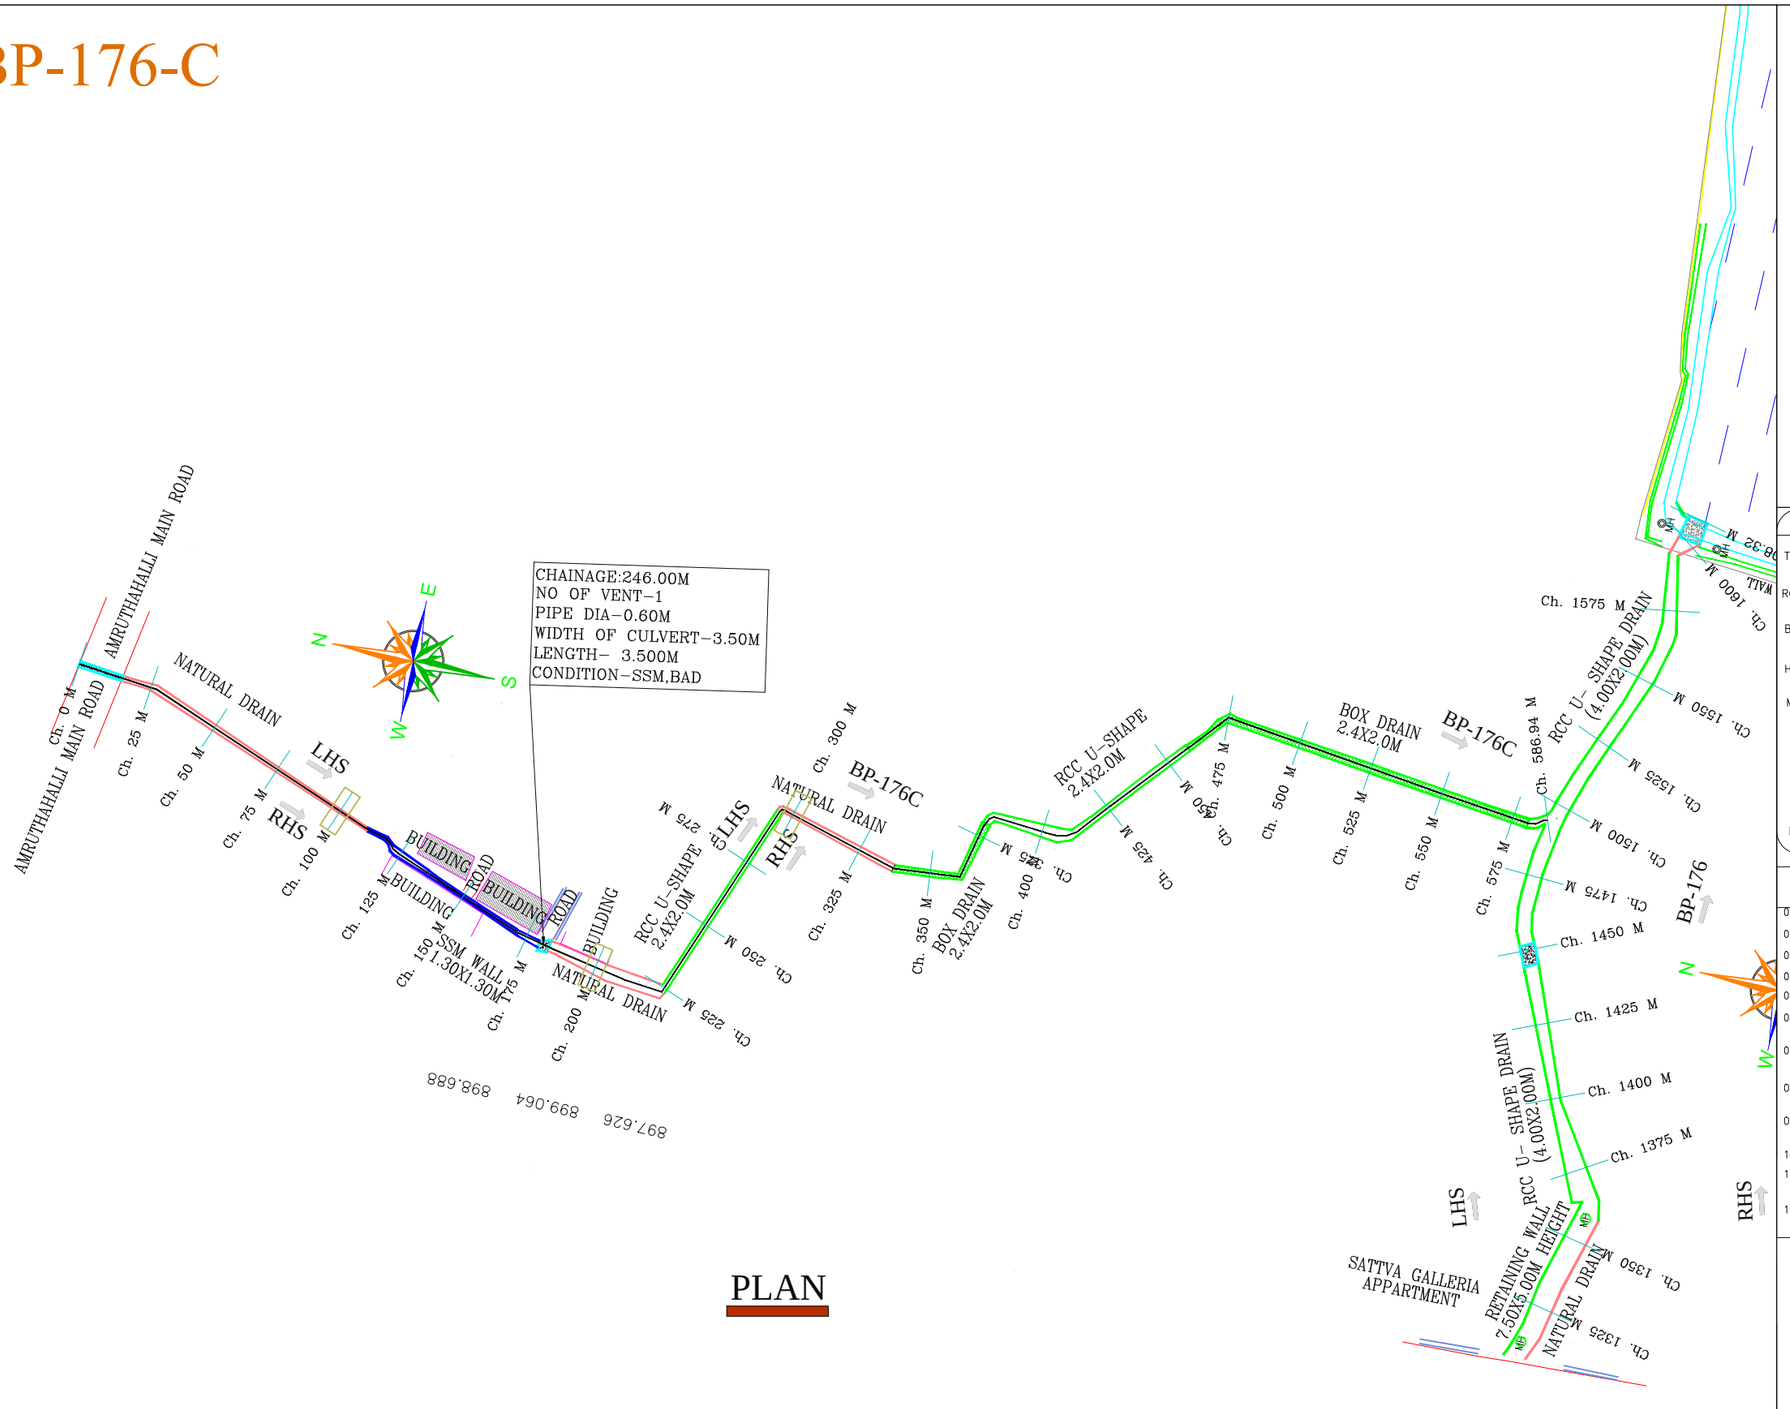

PLAN

KEY PLAN

LEGEND

- TBM, GATE WALL
- ROAD, STORM WATER DRAIN, SSM/RETAINING WALL
- BUILDING, TEMPLE, MUSJID, TRANSFORMER — BUILDING
- HIGH TENSION LINE, ELECTRICPOLE, TREE — HT LINE
- MANHOLE, CULVERT, BRIDGE — MH, BRIDGE
- FENCE, LAKE — LAKE
- SLAB COVERED DRAIN, RAILWAY LINE
- BUND, BOREWELL, WATER TANK, HANDPUMP — BUND, BW

NOTES:-

01. ALL CHAINAGES AND LEVELS ARE IN METRE.
02. DO NOT SCALE THIS DRAWING. ONLY WRITTEN DIMENSIONS SHALL BE FOLLOWED.
03. THE LEVELS AND PROPOSED DRAIN DETAILS SHOWN ALL ARE AS PER EXISTING SITE CONDITIONS
04. ALL DETAILS INDICATED IN THE DRAWINGS ARE WITH RESPECT TO DIRECTION OF FLOW.
05. TO BE READ IN CONJUNCTION WITH RELEVANT DESIGN REPORTS AND DRAWINGS
06. GROUND LEVEL INDICATED IN THE DRAWING IS THE LOWEST LEVEL EITHER ON L.H.S/R.H.S OF THE DRAIN
07. FOR DETAILS REGARDING DRAIN WIDENING,ALIGNMENT MODIFICATION,SERVICE ROAD FORMATION ETC., RELEVENT REPORTS, STRIP PLAN & DRAWINGS TO BE REFERED.
08. FOR STRUCTURAL DETAILS FOR RCC RETAINING WALLS, OTHER STRUCTURES RELEVENT DRAWING TO BE REFERED.
09. EXPANSION JOINTS TO BE PROVIDED AT EVERY 20m.INTERVEL FOR RCC BOX DRAIN, RCC RETAINING WALL, DRAIN BED ETC.
10. PROPER CARE SHOULD BE TAKEN FOR DRAIN ADJOINING STRUCTURES, WHILE EXECUTING THE WORK.
11. DISCREPANCIES IF ANY, OWING TO SITE CONDITIONS SHALL BE BROUGHT TO THE NOTICE OF ENGINEER-IN-CHARGE BEFORE EXECUTION.
12. AFTER DESILTING,CAVITIES TO BE FILLED,ERODED STONES TO BE RESTORED,POINTING & PLASTERING TO BE PROVIDED ON BOTH SIDES AS PER THE PROPOSALS SUGGESTED IN THE REPORT

LEGENDS

- RCC DRAIN
- CULVERT
- EARTHEN DRAIN
- SSM DRAIN
- ROAD SIDE DRAIN

CLIENT:-
BRUHATH BENGALURU MAHANAGARA PALIKE

NAME OF WORK:-CONSTRUCTION AND REMODELLING OF SWD BP-176-C AMRUTHALLI MAIN ROAD, JC OFFICE TO JOINING BP-176 IN BYATARAYANAPURA CONSTITUENCY IN YELAHANKA ZONE

CONSULTANT :
BVH CONSULTING ENGINEERS
#41/2, 6TH MAIN ROAD, JNANAJYOTHI NAGARA, JNANA BHARATHI, BANGALORE – 560 056
PH: 9964339888, TELE PHONE: (080) 23241948,
E-mail: mbnk2278@yahoo.com

CONSULTANT	ASSISTANT. ENGINEER SWD YELAHANKA ZONE BBMP	ASSt.EXECUTIVE ENGINEER SWD YELAHANKA ZONE BBMP	EXECUTIVE ENGINEER SWD YELAHANKA ZONE BBMP	CHIEF ENGINEER SWD BBMP

PRINT SCALE:1:2000

SHEET NO: 1

NOTE :-

THIS DRAWING IS THE PROPERTY OF BVH CONSULTING ENGINEERS PVT LTD IT SHOULD NOT BE USED, COPIED OR REPRODUCED WITHOUT OUR WRITTEN PERMISSION.

BP-177C

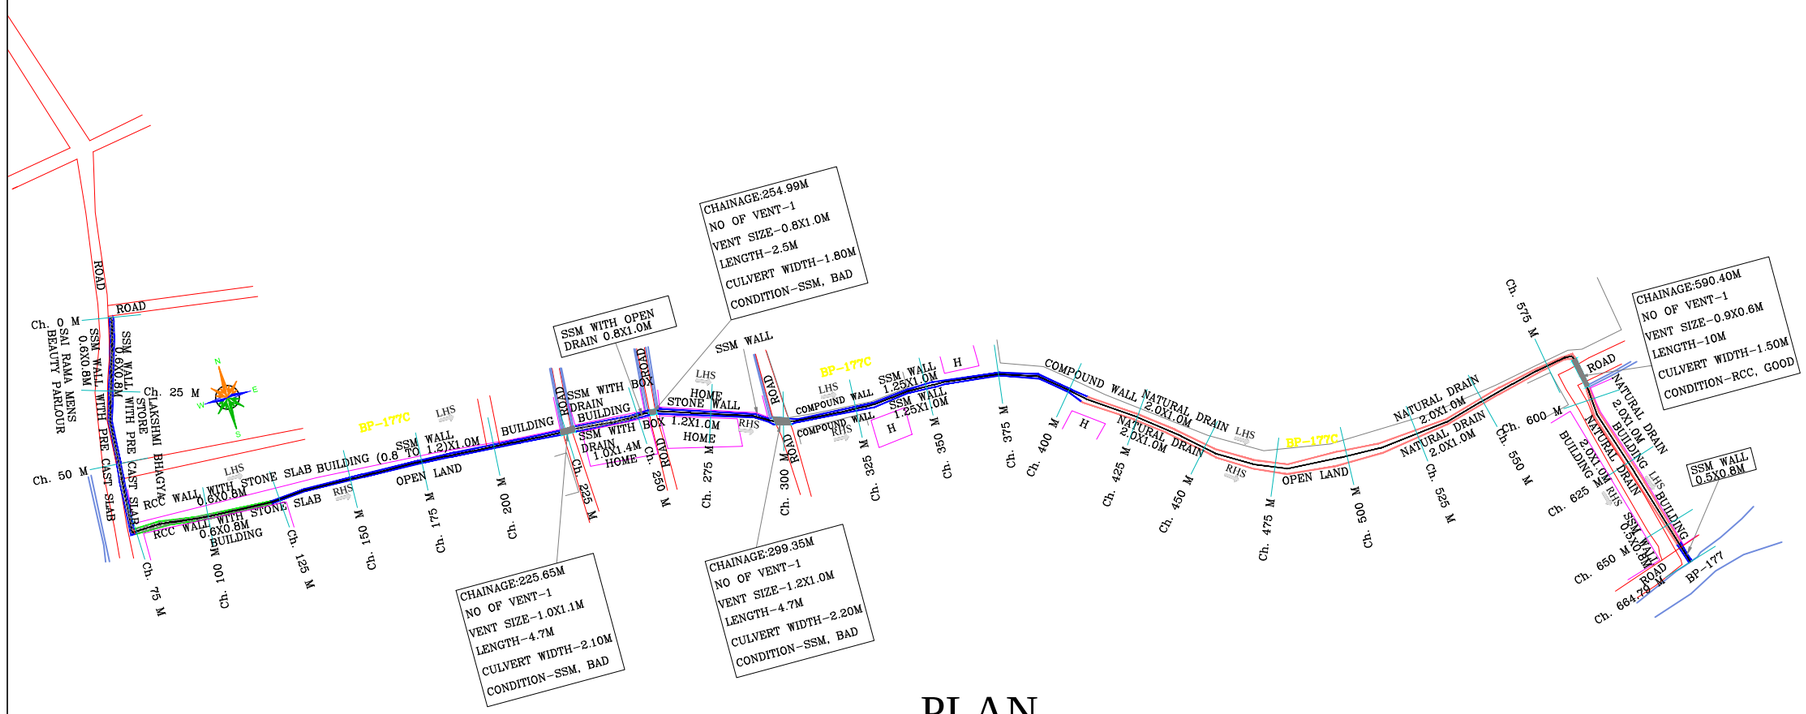

PLAN

KEY PLAN

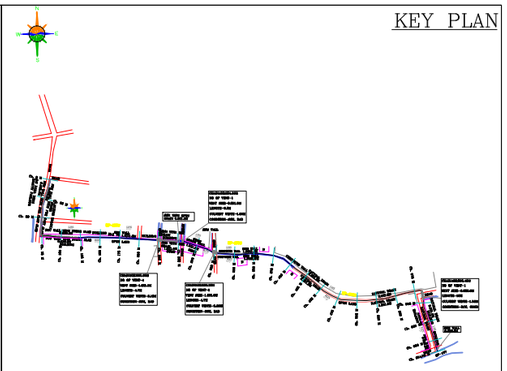

LEGEND

- TBM, GATE WALL
- ROAD, STORM WATER DRAIN, SSM/RETAINING WALL
- BUILDING, TEMPLE, MUSJID, TRANSFORMER — BUILDING
- HIGH TENSION LINE, ELECTRICPOLE, TREE — HT LINE
- MANHOLE, CULVERT, BRIDGE — MH, BRIDGE
- FENCE, LAKE — LAKE
- SLAB COVERED DRAIN, RAILWAY LINE
- BUND, BOREWELL, WATER TANK, HANDPUMP — BUND, BW

NOTES:-

01. ALL CHAINAGES AND LEVELS ARE IN METRE.
02. DO NOT SCALE THIS DRAWING. ONLY WRITTEN DIMENSIONS SHALL BE FOLLOWED.
03. THE LEVELS AND PROPOSED DRAIN DETAILS SHOWN ALL ARE AS PER EXISTING SITE CONDITIONS
04. ALL DETAILS INDICATED IN THE DRAWINGS ARE WITH RESPECT TO DIRECTION OF FLOW.
05. TO BE READ IN CONJUNCTION WITH RELEVANT DESIGN REPORTS AND DRAWINGS
06. GROUND LEVEL INDICATED IN THE DRAWING IS THE LOWEST LEVEL EITHER ON L.H.S/R.H.S OF THE DRAIN
07. FOR DETAILS REGARDING DRAIN WIDENING,ALIGNMENT MODIFICATION,SERVICE ROAD FORMATION ETC., RELEVENT REPORTS, STRIP PLAN & DRAWINGS TO BE REFERED.
08. FOR STRUCTURAL DETAILS FOR RCC RETAINING WALLS, OTHER STRUCTURES RELEVENT DRAWING TO BE REFERED.
09. EXPANSION JOINTS TO BE PROVIDED AT EVERY 20m.INTERVEL FOR RCC BOX DRAIN, RCC RETAINING WALL, DRAIN BED ETC.
10. PROPER CARE SHOULD BE TAKEN FOR DRAIN ADJOINING STRUCTURES, WHILE EXECUTING THE WORK.
11. DISCREPANCIES IF ANY, OWING TO SITE CONDITIONS SHALL BE BROUGHT TO THE NOTICE OF ENGINEER-IN-CHARGE BEFORE EXECUTION.
12. AFTER DESILTING,CAVITIES TO BE FILLED,ERODED STONES TO BE RESTORED,POINTING & PLASTERING TO BE PROVIDED ON BOTH SIDES AS PER THE PROPOSALS SUGGESTED IN THE REPORT

LEGENDS

- RCC DRAIN
- CULVERT
- EARTHEN DRAIN
- SSM DRAIN
- ROAD SIDE DRAIN

CLIENT:-
BRUHATH BENGALURU MAHANAGARA PALIKE

NAME OF WORK:-CONSTRUCTION AND REMODELLING OF SWD BP-177-C AMRUTHALLI TO JOINING BP-177 IN BYATARAYANAPURA CONSTITUENCY IN YELAHANKA ZONE

CONSULTANT :
BVH CONSULTING ENGINEERS
#41/2, 6TH MAIN ROAD, JNANAJYOTHI NAGARA, JNANA BHARATHI, BANGALORE – 560 056
PH: 9964339888, TELE PHONE: (080) 23241948,
E-mail: mbnk2278@yahoo.com

CONSULTANT

ASSISTANT. ENGINEER
SWD YELAHANKA ZONE
BBMP

ASSt.EXECUTIVE ENGINEER
SWD YELAHANKA ZONE
BBMP

EXECUTIVE ENGINEER
SWD YELAHANKA ZONE
BBMP

CHIEF ENGINEER
SWD BBMP

PRINT SCALE:1:2000

SHEET NO: 1

NOTE :-

THIS DRAWING IS THE PROPERTY OF BVH CONSULTING ENGINEERS PVT LTD IT SHOULD NOT BE USED, COPIED OR REPRODUCED WITHOUT OUR WRITTEN PERMISSION.

BP-184

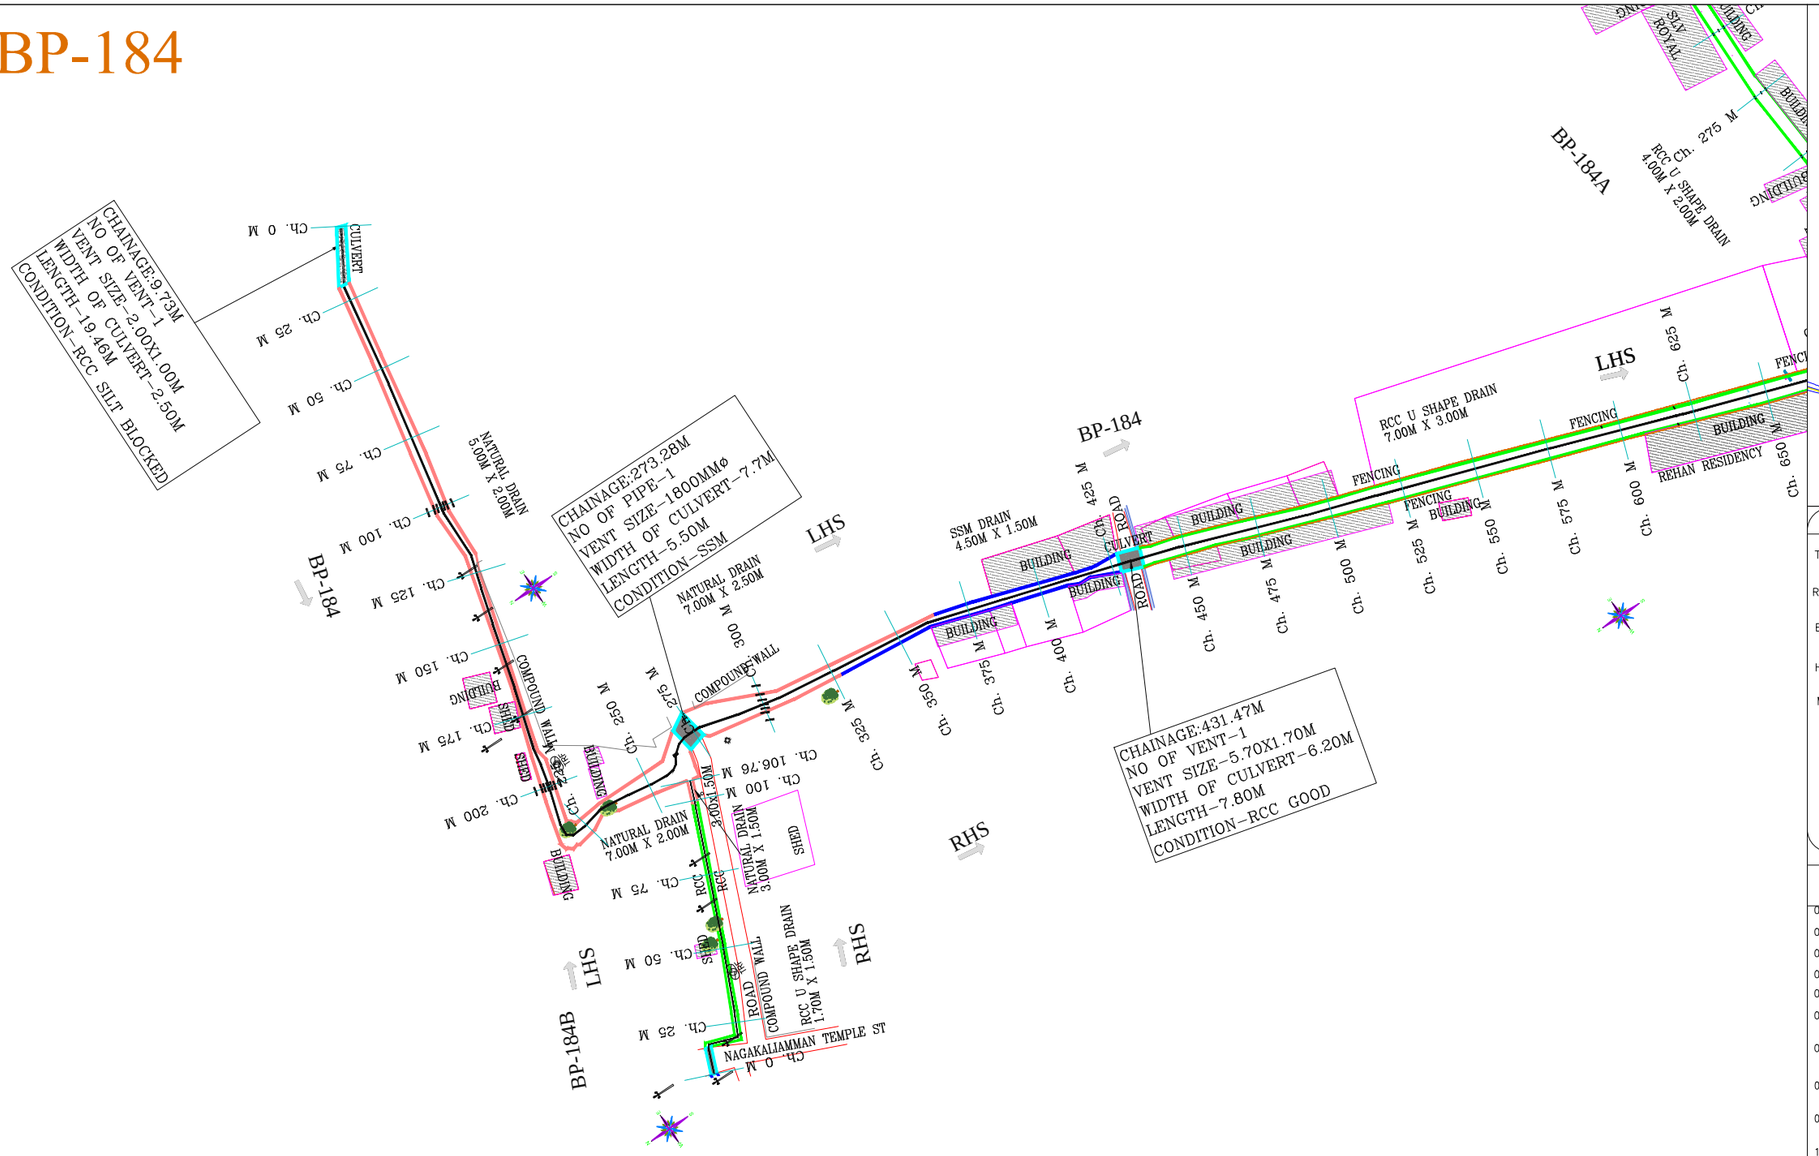

PLAN

LEGEND

TBM, GATE WALL

ROAD, STORM WATER DRAIN, SSM/RETAINING WALL

BUILDING, TEMPLE, MUSJID, TRANSFORMER — BUILDING

HIGH TENSION LINE, ELECTRICPOLE, TREE — HT LINE

MANHOLE, CULVERT, BRIDGE — MH, BRIDGE

FENCE, LAKE — LAKE

SLAB COVERED DRAIN, RAILWAY LINE

BUND, BOREWELL, WATER TANK, HANDPUMP — BUND, BW

NOTES:-

01. ALL CHAINAGES AND LEVELS ARE IN METRE.
02. DO NOT SCALE THIS DRAWING. ONLY WRITTEN DIMENSIONS SHALL BE FOLLOWED.
03. THE LEVELS AND PROPOSED DRAIN DETAILS SHOWN ALL ARE AS PER EXISTING SITE CONDITIONS
04. ALL DETAILS INDICATED IN THE DRAWINGS ARE WITH RESPECT TO DIRECTION OF FLOW.
05. TO BE READ IN CONJUNCTION WITH RELEVANT DESIGN REPORTS AND DRAWINGS
06. GROUND LEVEL INDICATED IN THE DRAWING IS THE LOWEST LEVEL EITHER ON L.H.S/R.H.S OF THE DRAIN
07. FOR DETAILS REGARDING DRAIN WIDENING,ALIGNMENT MODIFICATION,SERVICE ROAD FORMATION ETC., RELEVENT REPORTS, STRIP PLAN & DRAWINGS TO BE REFERED.
08. FOR STRUCTURAL DETAILS FOR RCC RETAINING WALLS, OTHER STRUCTURES RELEVENT DRAWING TO BE REFERED.
09. EXPANSION JOINTS TO BE PROVIDED AT EVERY 20m.INTERVEL FOR RCC BOX DRAIN, RCC RETAINING WALL, DRAIN BED ETC.
10. PROPER CARE SHOULD BE TAKEN FOR DRAIN ADJOINING STRUCTURES, WHILE EXECUTING THE WORK.
11. DISCREPANCIES IF ANY, OWING TO SITE CONDITIONS SHALL BE BROUGHT TO THE NOTICE OF ENGINEER-IN-CHARGE BEFORE EXECUTION.
12. AFTER DESILTING,CAVITIES TO BE FILLED,ERODED STONES TO BE RESTORED,POINTING & PLASTERING TO BE PROVIDED ON BOTH SIDES AS PER THE PROPOSALS SUGGESTED IN THE REPORT

LEGENDS

- RCC DRAIN
- CULVERT
- EARTHEN DRAIN
- SSM DRAIN
- ROAD SIDE DRAIN

CLIENT:-
BRUHATH BENGALURU MAHANAGARA PALIKE

NAME OF WORK:-CONSTRUCTION AND REMODELLING OF SWD BP-184 THANISANDRA MAIN ROAD TO 1ST MAIN ROAD ASHWATH NAGAR IN BYATARAYANAPURA CONSTITUENCY IN YELAHANKA ZONE

CONSULTANT :
BVH CONSULTING ENGINEERS
#41/2, 6TH MAIN ROAD, JNANAJYOTHI NAGARA, JNANA BHARATHI, BANGALORE – 560 056
PH: 9964339888, TELE PHONE: (080) 23241948,
E-mail: mbnk2278@yahoo.com

CONSULTANT	ASSISTANT. ENGINEER SWD YELAHANKA ZONE BBMP	ASSt.EXECUTIVE ENGINEER SWD YELAHANKA ZONE BBMP	EXECUTIVE ENGINEER SWD YELAHANKA ZONE BBMP	CHIEF ENGINEER SWD BBMP

PRINT SCALE:1:2000

SHEET NO: 1

NOTE :-

THIS DRAWING IS THE PROPERTY OF BVH CONSULTING ENGINEERS PVT LTD IT SHOULD NOT BE USED, COPIED OR REPRODUCED WITHOUT OUR WRITTEN PERMISSION.

H-200 D

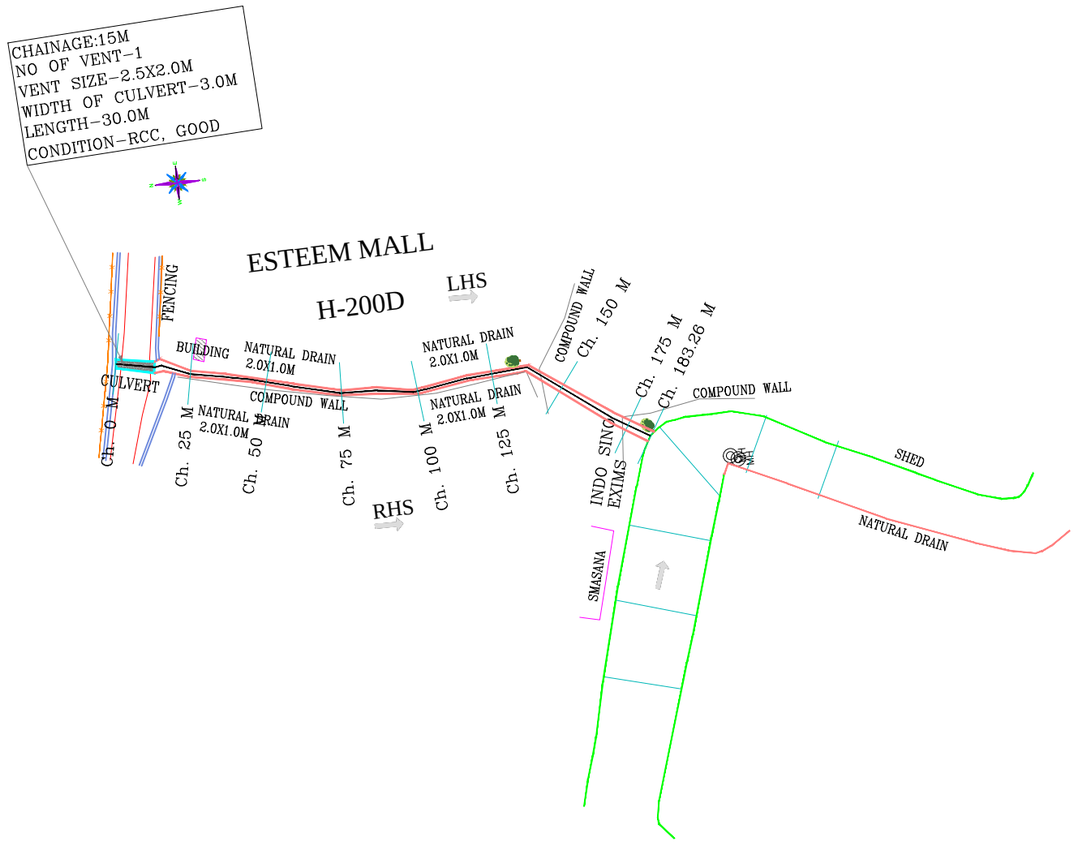

PLAN

KEY PLAN

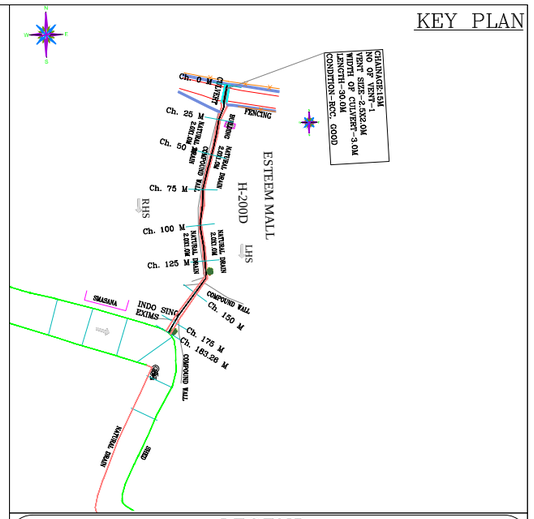

LEGEND

TBM, GATE WALL

ROAD, STORM WATER DRAIN, SSM/RETAINING WALL

BUILDING, TEMPLE, MUSJID, TRANSFORMER — BUILDING

HIGH TENSION LINE, ELECTRICPOLE, TREE — HT LINE

MANHOLE, CULVERT, BRIDGE — MH, BRIDGE

FENCE, LAKE — LAKE

SLAB COVERED DRAIN, RAILWAY LINE

BUND, BOREWELL, WATER TANK, HANDPUMP — BUND, BW

NOTES:-

01. ALL CHAINAGES AND LEVELS ARE IN METRE.
02. DO NOT SCALE THIS DRAWING. ONLY WRITTEN DIMENSIONS SHALL BE FOLLOWED.
03. THE LEVELS AND PROPOSED DRAIN DETAILS SHOWN ALL ARE AS PER EXISTING SITE CONDITIONS
04. ALL DETAILS INDICATED IN THE DRAWINGS ARE WITH RESPECT TO DIRECTION OF FLOW.
05. TO BE READ IN CONJUNCTION WITH RELEVANT DESIGN REPORTS AND DRAWINGS
06. GROUND LEVEL INDICATED IN THE DRAWING IS THE LOWEST LEVEL EITHER ON L.H.S/R.H.S OF THE DRAIN
07. FOR DETAILS REGARDING DRAIN WIDENING,ALIGNMENT MODIFICATION,SERVICE ROAD FORMATION ETC., RELEVENT REPORTS, STRIP PLAN & DRAWINGS TO BE REFERED.
08. FOR STRUCTURAL DETAILS FOR RCC RETAINING WALLS, OTHER STRUCTURES RELEVENT DRAWING TO BE REFERED.
09. EXPANSION JOINTS TO BE PROVIDED AT EVERY 20m.INTERVEL FOR RCC BOX DRAIN, RCC RETAINING WALL, DRAIN BED ETC.
10. PROPER CARE SHOULD BE TAKEN FOR DRAIN ADJOINING STRUCTURES, WHILE EXECUTING THE WORK.
11. DISCREPANCIES IF ANY, OWING TO SITE CONDITIONS SHALL BE BROUGHT TO THE NOTICE OF ENGINEER-IN-CHARGE BEFORE EXECUTION.
12. AFTER DESILTING,CAVITIES TO BE FILLED,ERODED STONES TO BE RESTORED,POINTING & PLASTERING TO BE PROVIDED ON BOTH SIDES AS PER THE PROPOSALS SUGGESTED IN THE REPORT

LEGENDS

- RCC DRAIN
- CULVERT
- EARTHEN DRAIN
- SSM DRAIN
- ROAD SIDE DRAIN

CLIENT:-

BRUHATH BENGALURU MAHANAGARA PALIKE

NAME OF WORK:-CONSTRUCTION AND REMODELLING OF SWD H-200-D ESTEEM MALL TO JOINING H-200-B IN BYATARAYANAPURA CONSTITUENCY IN YELAHANKA ZONE.

CONSULTANT :

BVH CONSULTING ENGINEERS

#41/2, 6TH MAIN ROAD, JNANAJYOTHI NAGARA, JNANA BHARATHI, BANGALORE – 560 056
PH: 9964339888, TELE PHONE: (080) 23241948,
E-mail: mbnk2278@yahoo.com

CONSULTANT	ASSISTANT. ENGINEER SWD YELAHANKA ZONE BBMP	ASSt.EXECUTIVE ENGINEER SWD YELAHANKA ZONE BBMP	EXECUTIVE ENGINEER SWD YELAHANKA ZONE BBMP	CHIEF ENGINEER SWD BBMP

PRINT SCALE:1:2000

SHEET NO: 1

NOTE :-

THIS DRAWING IS THE PROPERTY OF BVH CONSULTING ENGINEERS PVT LTD IT SHOULD NOT BE USED, COPIED OR REPRODUCED WITHOUT OUR WRITTEN PERMISSION.

H-200E

CHAINAGE:8.35M
NO OF VENT-1
VENT SIZE-0.9X0.9M
WIDTH OF CULVERT-1.8M
LENGTH-16.7M
CONDITION-SSM, GOOD

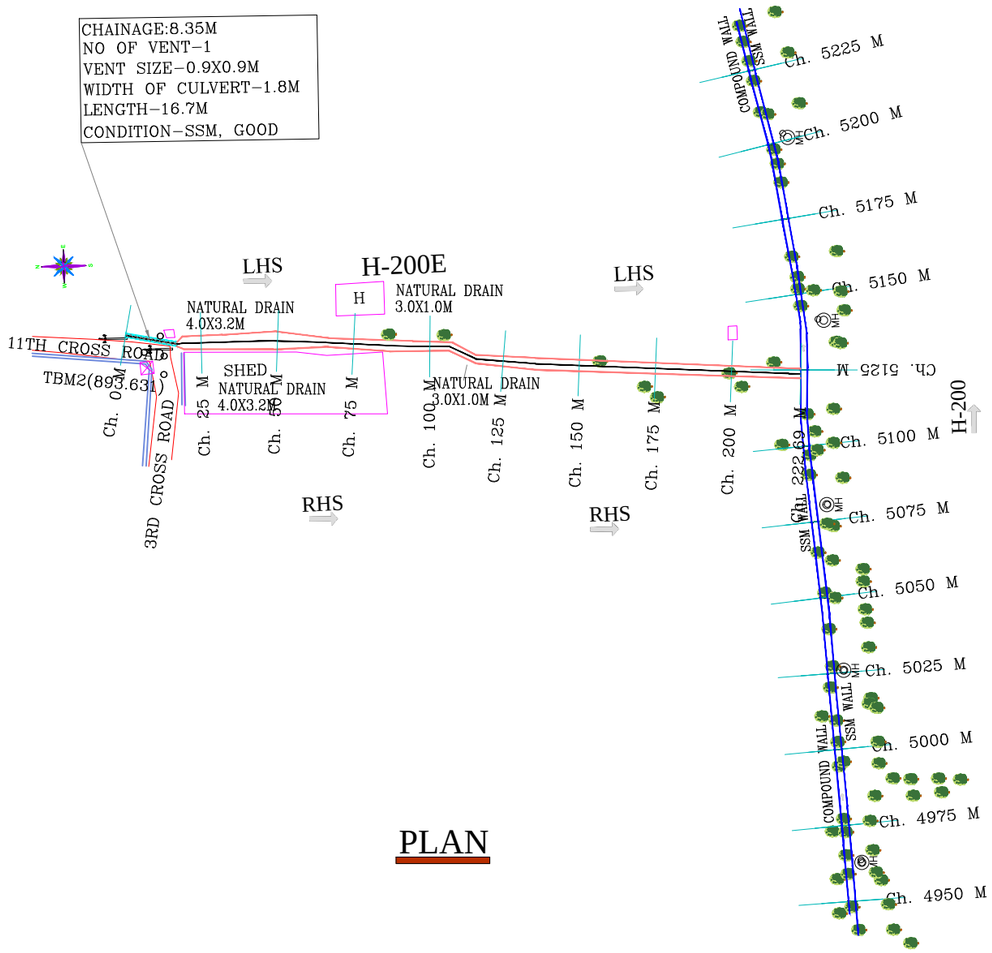

PLAN

KEY PLAN

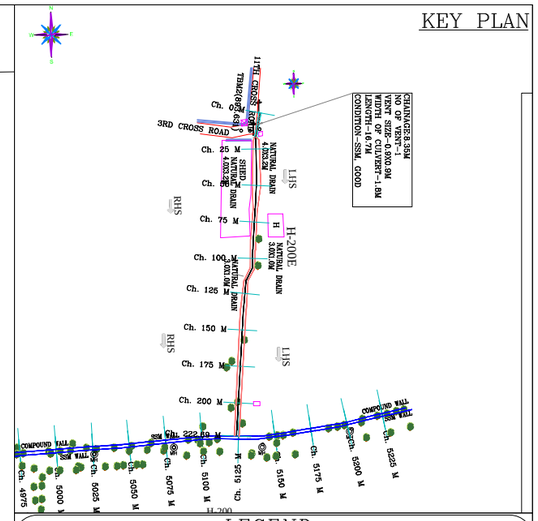

LEGEND

- TBM, GATE WALL
- ROAD, STORM WATER DRAIN, SSM/RETAINING WALL
- BUILDING, TEMPLE, MUSJID, TRANSFORMER — BUILDING
- HIGH TENSION LINE, ELECTRICPOLE, TREE — HT LINE
- MANHOLE, CULVERT, BRIDGE — MH, BRIDGE
- FENCE, LAKE — LAKE
- SLAB COVERED DRAIN, RAILWAY LINE
- BUND, BOREWELL, WATER TANK, HANDPUMP — BUND, BW

NOTES:-

01. ALL CHAINAGES AND LEVELS ARE IN METRE.
02. DO NOT SCALE THIS DRAWING. ONLY WRITTEN DIMENSIONS SHALL BE FOLLOWED.
03. THE LEVELS AND PROPOSED DRAIN DETAILS SHOWN ALL ARE AS PER EXISTING SITE CONDITIONS
04. ALL DETAILS INDICATED IN THE DRAWINGS ARE WITH RESPECT TO DIRECTION OF FLOW.
05. TO BE READ IN CONJUNCTION WITH RELEVANT DESIGN REPORTS AND DRAWINGS
06. GROUND LEVEL INDICATED IN THE DRAWING IS THE LOWEST LEVEL EITHER ON L.H.S/R.H.S OF THE DRAIN
07. FOR DETAILS REGARDING DRAIN WIDENING,ALIGNMENT MODIFICATION,SERVICE ROAD FORMATION ETC., RELEVENT REPORTS, STRIP PLAN & DRAWINGS TO BE REFERED.
08. FOR STRUCTURAL DETAILS FOR RCC RETAINING WALLS, OTHER STRUCTURES RELEVENT DRAWING TO BE REFERED.
09. EXPANSION JOINTS TO BE PROVIDED AT EVERY 20m.INTERVEL FOR RCC BOX DRAIN, RCC RETAINING WALL, DRAIN BED ETC.
10. PROPER CARE SHOULD BE TAKEN FOR DRAIN ADJOINING STRUCTURES, WHILE EXECUTING THE WORK.
11. DISCREPANCIES IF ANY, OWING TO SITE CONDITIONS SHALL BE BROUGHT TO THE NOTICE OF ENGINEER-IN-CHARGE BEFORE EXECUTION.
12. AFTER DESILTING,CAVITIES TO BE FILLED,ERODED STONES TO BE RESTORED,POINTING & PLASTERING TO BE PROVIDED ON BOTH SIDES AS PER THE PROPOSALS SUGGESTED IN THE REPORT

LEGENDS

- RCC DRAIN
- CULVERT
- EARTHEN DRAIN
- SSM DRAIN
- ROAD SIDE DRAIN

CLIENT:-
BRUHATH BENGALURU MAHANAGARA PALIKE

NAME OF WORK:-CONSTRUCTION AND REMODELLING OF SWD H-200-E COFFEE BOARD LAYOUT(FROM 3RD CROSS ROAD) TO NAGAVARA LAKE IN BYATARAYANAPURA CONSTITUENCY IN YELAHANKA ZONE.

CONSULTANT :
BVH CONSULTING ENGINEERS
#41/2, 6TH MAIN ROAD, JNANAJYOTHI NAGARA, JNANA BHARATHI, BANGALORE – 560 056
PH: 9964339888, TELE PHONE: (080) 23241948,
E-mail: mbnk2278@yahoo.com

CONSULTANT	ASSISTANT. ENGINEER SWD YELAHANKA ZONE BBMP	ASSt.EXECUTIVE ENGINEER SWD YELAHANKA ZONE BBMP	EXECUTIVE ENGINEER SWD YELAHANKA ZONE BBMP	CHIEF ENGINEER SWD BBMP

PRINT SCALE:1:2000

SHEET NO: 1

NOTE :-

THIS DRAWING IS THE PROPERTY OF BVH CONSULTING ENGINEERS PVT LTD IT SHOULD NOT BE USED, COPIED OR REPRODUCED WITHOUT OUR WRITTEN PERMISSION.

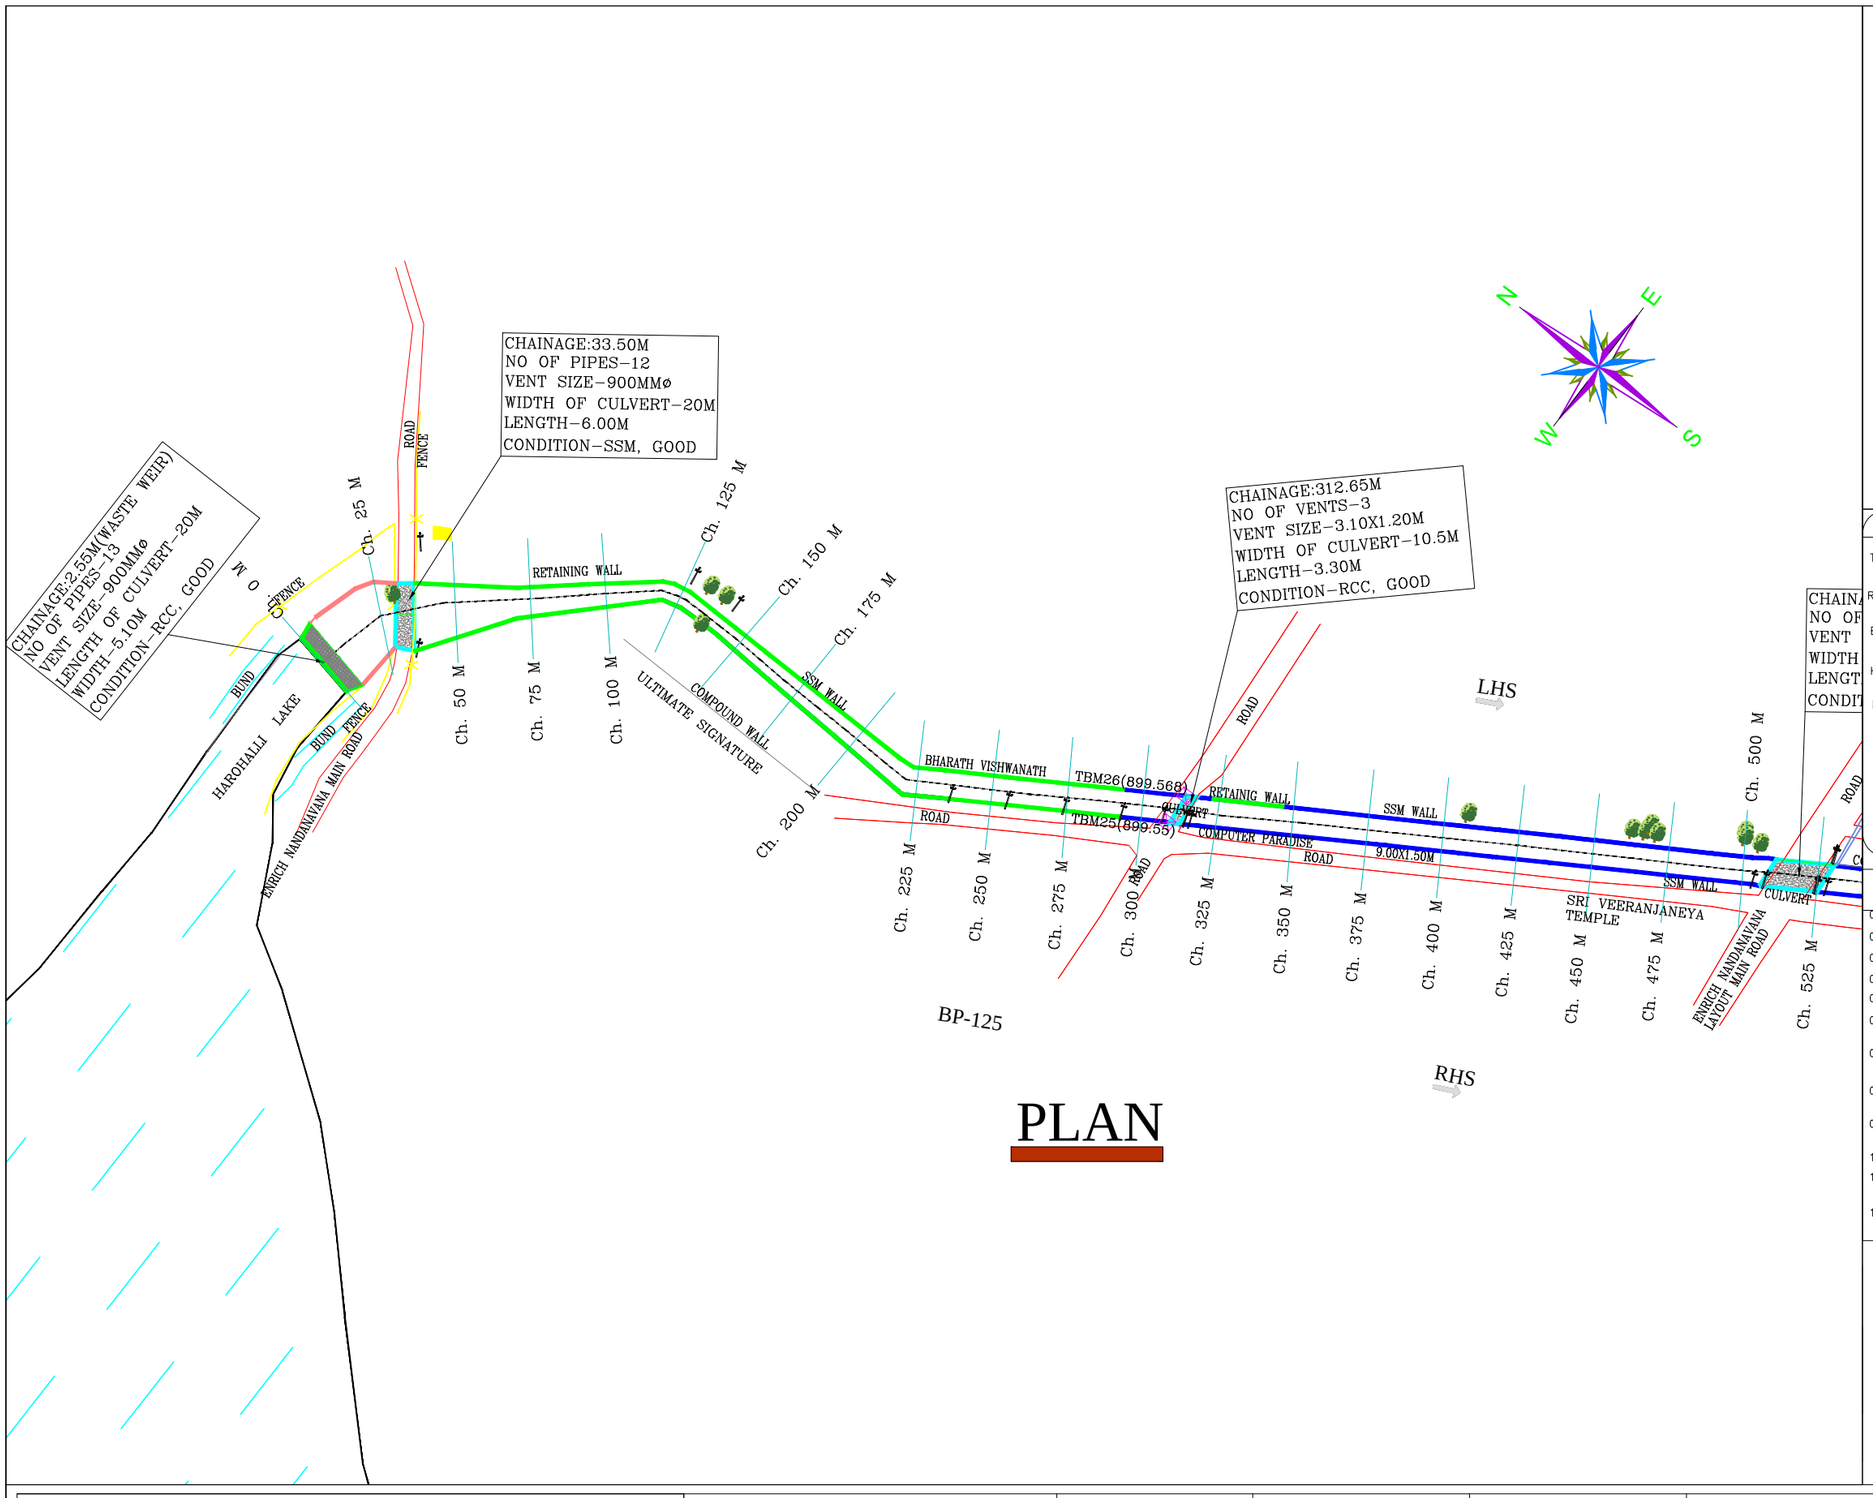

PLAN

KEY PLAN

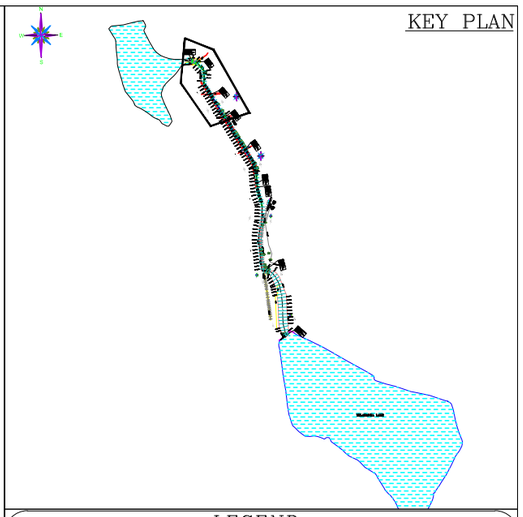

LEGEND

- TBM, GATE WALL
- ROAD, STORM WATER DRAIN, SSM/RETAINING WALL
- BUILDING, TEMPLE, MUSJID, TRANSFORMER
- HIGH TENSION LINE, ELECTRICPOLE, TREE
- MANHOLE, CULVERT, BRIDGE
- FENCE, LAKE
- SLAB COVERED DRAIN, RAILWAY LINE
- BUND, BOREWELL, WATER TANK, HANDPUMP

NOTES:-

01. ALL CHAINAGES AND LEVELS ARE IN METRE.
02. DO NOT SCALE THIS DRAWING. ONLY WRITTEN DIMENSIONS SHALL BE FOLLOWED.
03. THE LEVELS AND PROPOSED DRAIN DETAILS SHOWN ALL ARE AS PER EXISTING SITE CONDITIONS
04. ALL DETAILS INDICATED IN THE DRAWINGS ARE WITH RESPECT TO DIRECTION OF FLOW.
05. TO BE READ IN CONJUNCTION WITH RELEVANT DESIGN REPORTS AND DRAWINGS
06. GROUND LEVEL INDICATED IN THE DRAWING IS THE LOWEST LEVEL EITHER ON L.H.S/R.H.S OF THE DRAIN
07. FOR DETAILS REGARDING DRAIN WIDENING,ALIGNMENT MODIFICATION,SERVICE ROAD FORMATION ETC., RELEVENT REPORTS, STRIP PLAN & DRAWINGS TO BE REFERED.
08. FOR STRUCTURAL DETAILS FOR RCC RETAINING WALLS, OTHER STRUCTURES RELEVENT DRAWING TO BE REFERED.
09. EXPANSION JOINTS TO BE PROVIDED AT EVERY 20m.INTERVEL FOR RCC BOX DRAIN, RCC RETAINING WALL, DRAIN BED ETC.
10. PROPER CARE SHOULD BE TAKEN FOR DRAIN ADJOINING STRUCTURES, WHILE EXECUTING THE WORK.
11. DISCREPANCIES IF ANY, OWING TO SITE CONDITIONS SHALL BE BROUGHT TO THE NOTICE OF ENGINEER-IN-CHARGE BEFORE EXECUTION.
12. AFTER DESILTING,CAVITIES TO BE FILLED,ERODED STONES TO BE RESTORED,POINTING & PLASTERING TO BE PROVIDED ON BOTH SIDES AS PER THE PROPOSALS SUGGESTED IN THE REPORT

LEGENDS

- RCC DRAIN
- CULVERT
- EARTHEN DRAIN
- SSM DRAIN
- ROAD SIDE DRAIN

CLIENT:-
BRUHATH BENGALURU MAHANAGARA PALIKE

NAME OF WORK:-CONSTRUCTION AND REMODELLING OF SWD BP-125 MANIPAL INSTITUTE OF TECHNOLOGY TO YALAHANKA LAKE IN YELAHANKA CONSTITUENCY IN YELAHANKA ZONE.

CONSULTANT :
BVH CONSULTING ENGINEERS
#41/2, 6TH MAIN ROAD, JNANAJYOTHI NAGARA, JNANA BHARATHI, BANGALORE – 560 056
PH: 9964339888, TELE PHONE: (080) 23241948,
E-mail: mbnk2278@yahoo.com

CONSULTANT

ASSISTANT. ENGINEER
SWD YELAHANKA ZONE
BBMP

ASSt.EXECUTIVE ENGINEER
SWD YELAHANKA ZONE
BBMP

EXECUTIVE ENGINEER
SWD YELAHANKA ZONE
BBMP

CHIEF ENGINEER
SWD BBMP

PRINT SCALE:1:2000

SHEET NO: 1

NOTE :-

THIS DRAWING IS THE PROPERTY OF BVH CONSULTING ENGINEERS PVT LTD IT SHOULD NOT BE USED, COPIED OR REPRODUCED WITHOUT OUR WRITTEN PERMISSION.

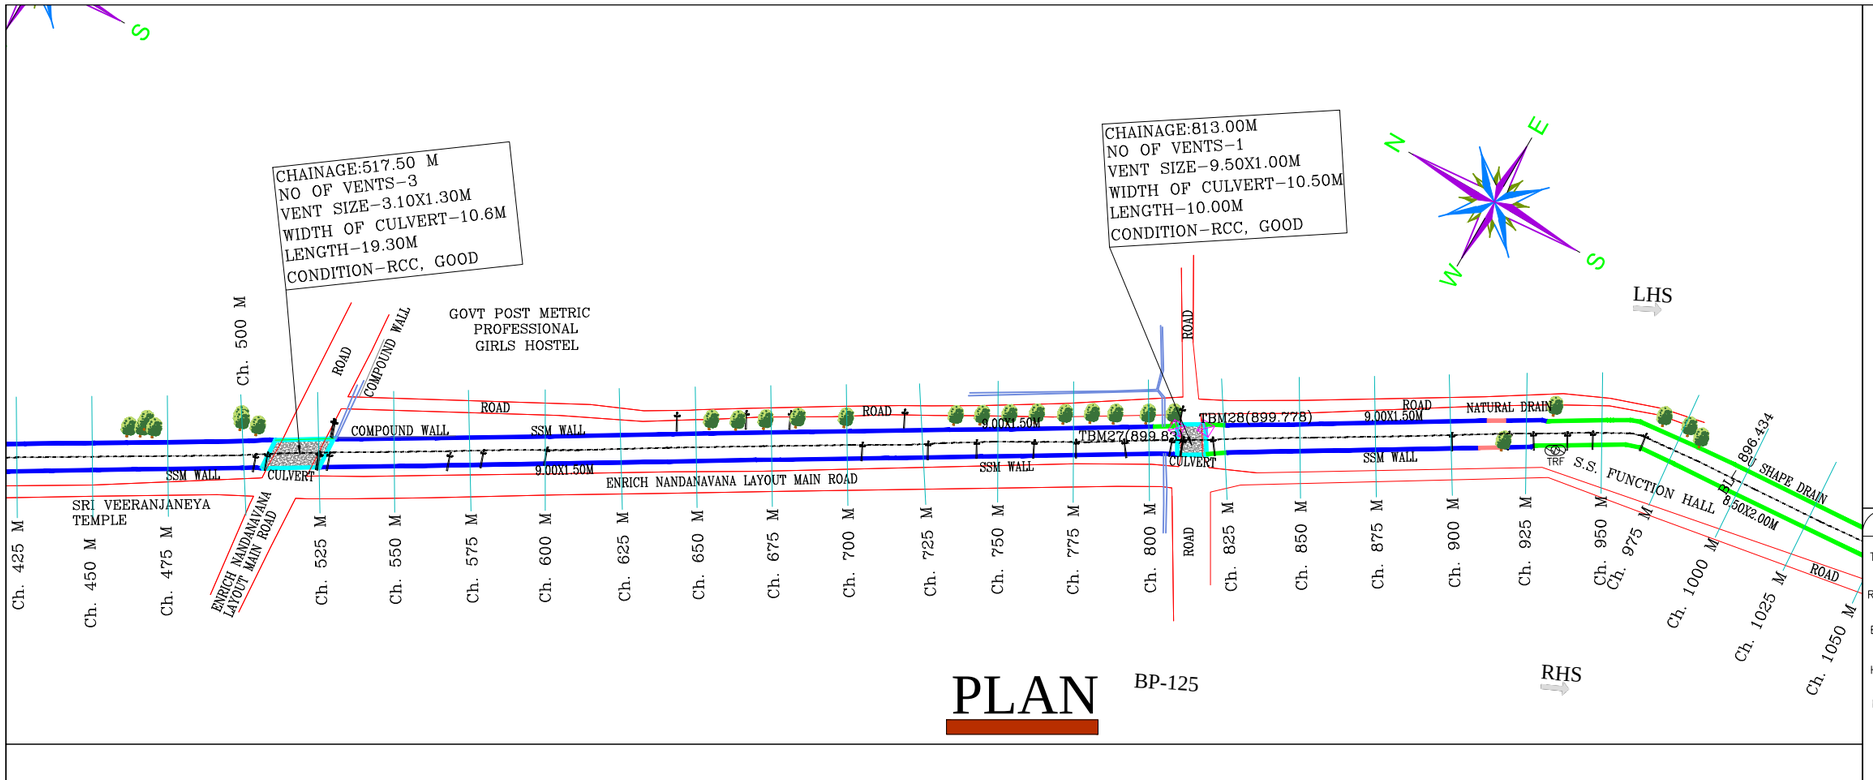

PLAN

BP-125

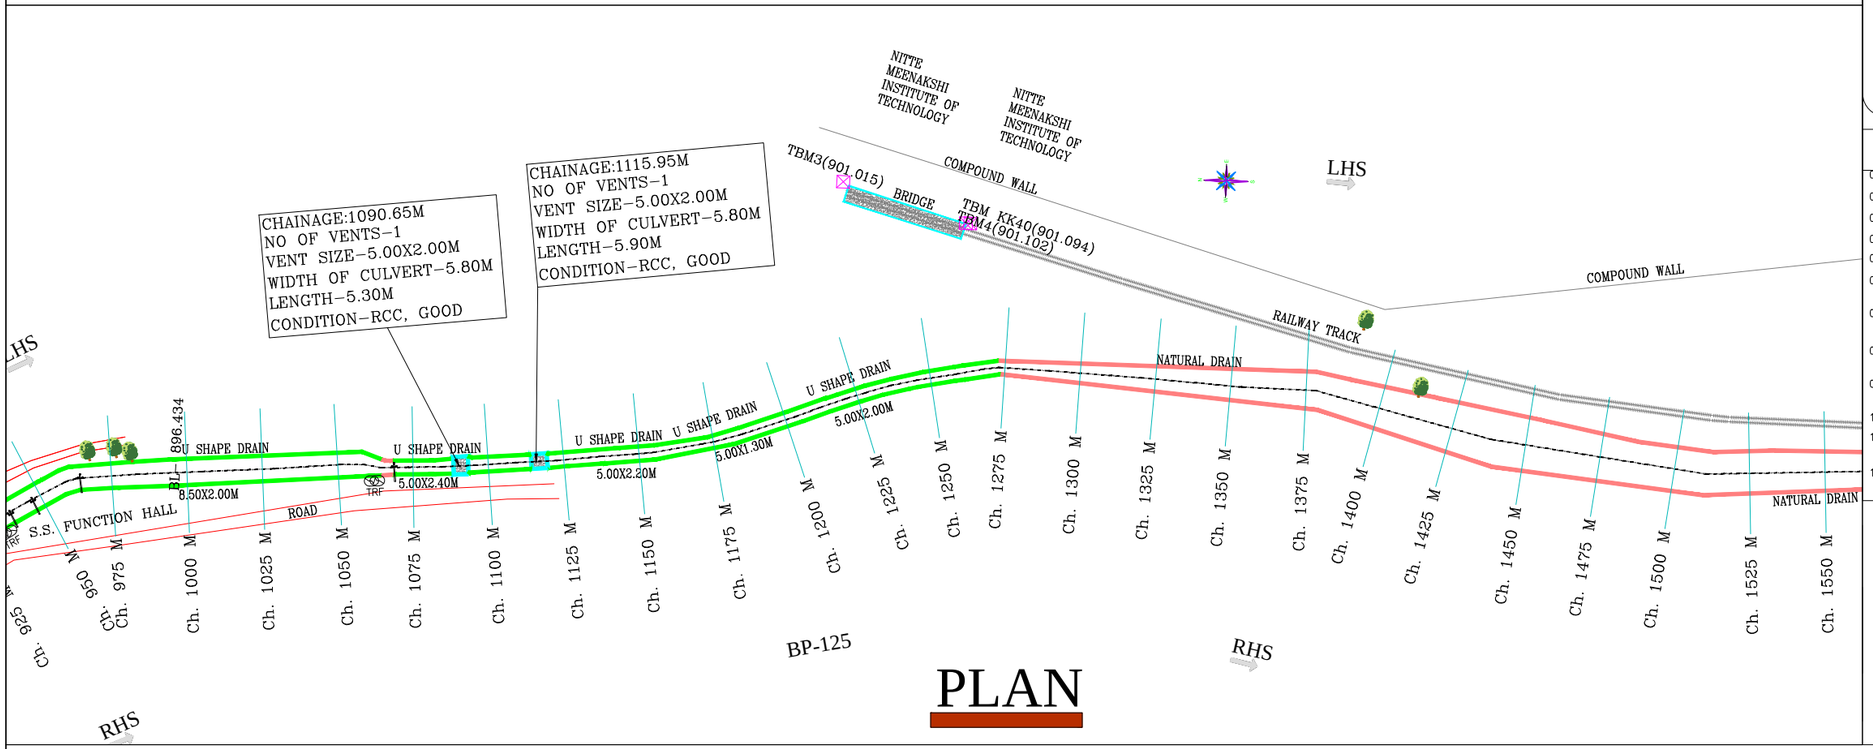

BP-125

PLAN

KEY PLAN

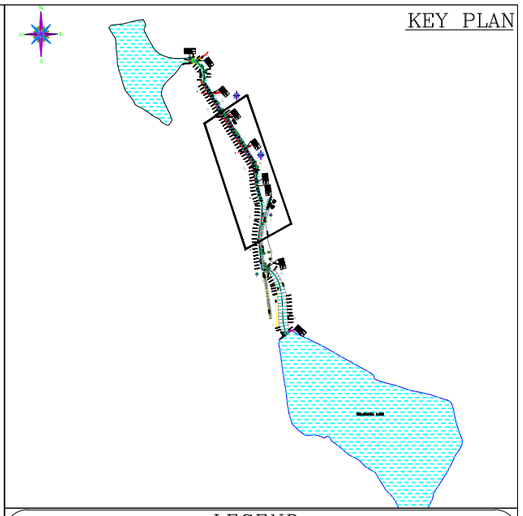

LEGEND

- TBM, GATE WALL
- ROAD, STORM WATER DRAIN, SSM/RETAINING WALL
- BUILDING, TEMPLE, MUSJID, TRANSFORMER — BUILDING
- HIGH TENSION LINE, ELECTRICPOLE, TREE — HT LINE
- MANHOLE, CULVERT, BRIDGE — MH, BRIDGE
- FENCE, LAKE — LAKE
- SLAB COVERED DRAIN, RAILWAY LINE
- BUND, BOREWELL, WATER TANK, HANDPUMP — BUND, BW

NOTES:-

01. ALL CHAINAGES AND LEVELS ARE IN METRE.
02. DO NOT SCALE THIS DRAWING. ONLY WRITTEN DIMENSIONS SHALL BE FOLLOWED.
03. THE LEVELS AND PROPOSED DRAIN DETAILS SHOWN ALL ARE AS PER EXISTING SITE CONDITIONS
04. ALL DETAILS INDICATED IN THE DRAWINGS ARE WITH RESPECT TO DIRECTION OF FLOW.
05. TO BE READ IN CONJUNCTION WITH RELEVANT DESIGN REPORTS AND DRAWINGS
06. GROUND LEVEL INDICATED IN THE DRAWING IS THE LOWEST LEVEL EITHER ON L.H.S/R.H.S OF THE DRAIN
07. FOR DETAILS REGARDING DRAIN WIDENING,ALIGNMENT MODIFICATION,SERVICE ROAD FORMATION ETC., RELEVENT REPORTS, STRIP PLAN & DRAWINGS TO BE REFERED.
08. FOR STRUCTURAL DETAILS FOR RCC RETAINING WALLS, OTHER STRUCTURES RELEVENT DRAWING TO BE REFERED.
09. EXPANSION JOINTS TO BE PROVIDED AT EVERY 20m.INTERVEL FOR RCC BOX DRAIN, RCC RETAINING WALL, DRAIN BED ETC.
10. PROPER CARE SHOULD BE TAKEN FOR DRAIN ADJOINING STRUCTURES, WHILE EXECUTING THE WORK.
11. DISCREPANCIES IF ANY, OWING TO SITE CONDITIONS SHALL BE BROUGHT TO THE NOTICE OF ENGINEER-IN-CHARGE BEFORE EXECUTION.
12. AFTER DESILTING,CAVITIES TO BE FILLED,ERODED STONES TO BE RESTORED,POINTING & PLASTERING TO BE PROVIDED ON BOTH SIDES AS PER THE PROPOSALS SUGGESTED IN THE REPORT

LEGENDS

- RCC DRAIN
- CULVERT
- EARTHEN DRAIN
- SSM DRAIN
- ROAD SIDE DRAIN

CLIENT:-
BRUHATH BENGALURU MAHANAGARA PALIKE

NAME OF WORK:-CONSTRUCTION AND REMODELLING OF SWD BP-125 MANIPAL INSTITUTE OF TECHNOLOGY TO YALAHANKA LAKE IN YELAHANKA CONSTITUENCY IN YELAHANKA ZONE.

CONSULTANT :
BVH CONSULTING ENGINEERS
#41/2, 6TH MAIN ROAD, JNANAJYOTHI NAGARA, JNANA BHARATHI, BANGALORE – 560 056
PH: 9964339888, TELE PHONE: (080) 23241948,
E-mail: mbnk2278@yahoo.com

CONSULTANT

ASSISTANT. ENGINEER
SWD YELAHANKA ZONE
BBMP

ASSt.EXECUTIVE ENGINEER
SWD YELAHANKA ZONE
BBMP

EXECUTIVE ENGINEER
SWD YELAHANKA ZONE
BBMP

CHIEF ENGINEER
SWD BBMP

PRINT SCALE:1:2000

SHEET NO: 2

NOTE :-

THIS DRAWING IS THE PROPERTY OF BVH CONSULTING ENGINEERS PVT LTD IT SHOULD NOT BE USED, COPIED OR REPRODUCED WITHOUT OUR WRITTEN PERMISSION.

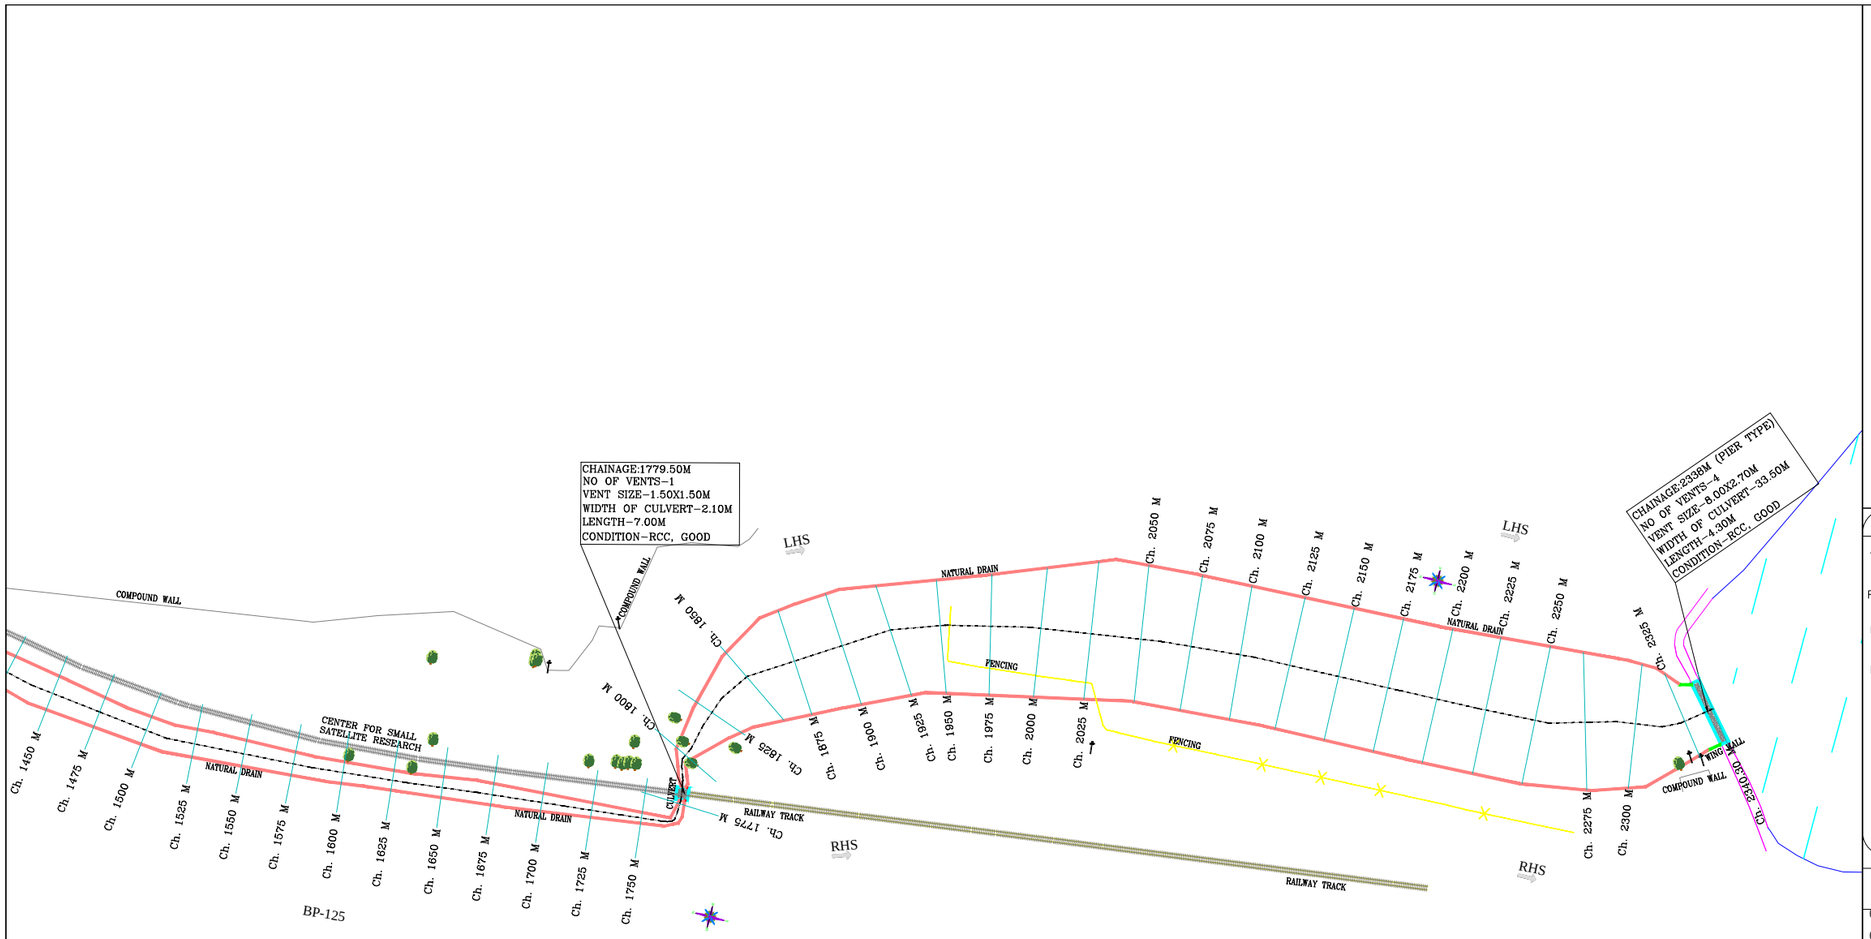

PLAN

KEY PLAN

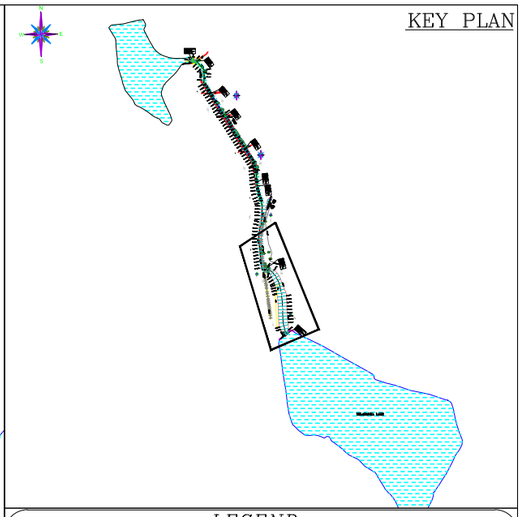

LEGEND

- TBM, GATE WALL
- ROAD, STORM WATER DRAIN, SSM/RETAINING WALL
- BUILDING, TEMPLE, MUSJID, TRANSFORMER (BUILDING)
- HIGH TENSION LINE, ELECTRICPOLE, TREE (HT LINE)
- MANHOLE, CULVERT, BRIDGE (MH, BRIDGE)
- FENCE, LAKE (LAKE)
- SLAB COVERED DRAIN, RAILWAY LINE
- BUND, BOREWELL, WATER TANK, HANDPUMP (BUND, BW)

NOTES:-

01. ALL CHAINAGES AND LEVELS ARE IN METRE.
02. DO NOT SCALE THIS DRAWING. ONLY WRITTEN DIMENSIONS SHALL BE FOLLOWED.
03. THE LEVELS AND PROPOSED DRAIN DETAILS SHOWN ALL ARE AS PER EXISTING SITE CONDITIONS
04. ALL DETAILS INDICATED IN THE DRAWINGS ARE WITH RESPECT TO DIRECTION OF FLOW.
05. TO BE READ IN CONJUNCTION WITH RELEVANT DESIGN REPORTS AND DRAWINGS
06. GROUND LEVEL INDICATED IN THE DRAWING IS THE LOWEST LEVEL EITHER ON L.H.S/R.H.S OF THE DRAIN
07. FOR DETAILS REGARDING DRAIN WIDENING,ALIGNMENT MODIFICATION,SERVICE ROAD FORMATION ETC., RELEVENT REPORTS, STRIP PLAN & DRAWINGS TO BE REFERED.
08. FOR STRUCTURAL DETAILS FOR RCC RETAINING WALLS, OTHER STRUCTURES RELEVENT DRAWING TO BE REFERED.
09. EXPANSION JOINTS TO BE PROVIDED AT EVERY 20m.INTERVEL FOR RCC BOX DRAIN, RCC RETAINING WALL, DRAIN BED ETC.
10. PROPER CARE SHOULD BE TAKEN FOR DRAIN ADJOINING STRUCTURES, WHILE EXECUTING THE WORK.
11. DISCREPANCIES IF ANY, OWING TO SITE CONDITIONS SHALL BE BROUGHT TO THE NOTICE OF ENGINEER-IN-CHARGE BEFORE EXECUTION.
12. AFTER DESILTING,CAVITIES TO BE FILLED,ERODED STONES TO BE RESTORED,POINTING & PLASTERING TO BE PROVIDED ON BOTH SIDES AS PER THE PROPOSALS SUGGESTED IN THE REPORT

LEGENDS

- RCC DRAIN
- CULVERT
- EARTHEN DRAIN
- SSM DRAIN
- ROAD SIDE DRAIN

CLIENT:-
BRUHATH BENGALURU MAHANAGARA PALIKE

NAME OF WORK:-CONSTRUCTION AND REMODELLING OF SWD BP-125 MANIPAL INSTITUTE OF TECHNOLOGY TO YALAHANKA LAKE IN YELAHANKA CONSTITUENCY IN YELAHANKA ZONE.

CONSULTANT :
BVH CONSULTING ENGINEERS
#41/2, 6TH MAIN ROAD, JNANAJYOTHI NAGARA, JNANA BHARATHI, BANGALORE – 560 056
PH: 9964339888, TELE PHONE: (080) 23241948,
E-mail: mbnk2278@yahoo.com

CONSULTANT	ASSISTANT. ENGINEER SWD YELAHANKA ZONE BBMP	ASSt.EXECUTIVE ENGINEER SWD YELAHANKA ZONE BBMP	EXECUTIVE ENGINEER SWD YELAHANKA ZONE BBMP	CHIEF ENGINEER SWD BBMP

PRINT SCALE:1:3000

SHEET NO: 3

NOTE :-

THIS DRAWING IS THE PROPERTY OF BVH CONSULTING ENGINEERS PVT LTD IT SHOULD NOT BE USED, COPIED OR REPRODUCED WITHOUT OUR WRITTEN PERMISSION.